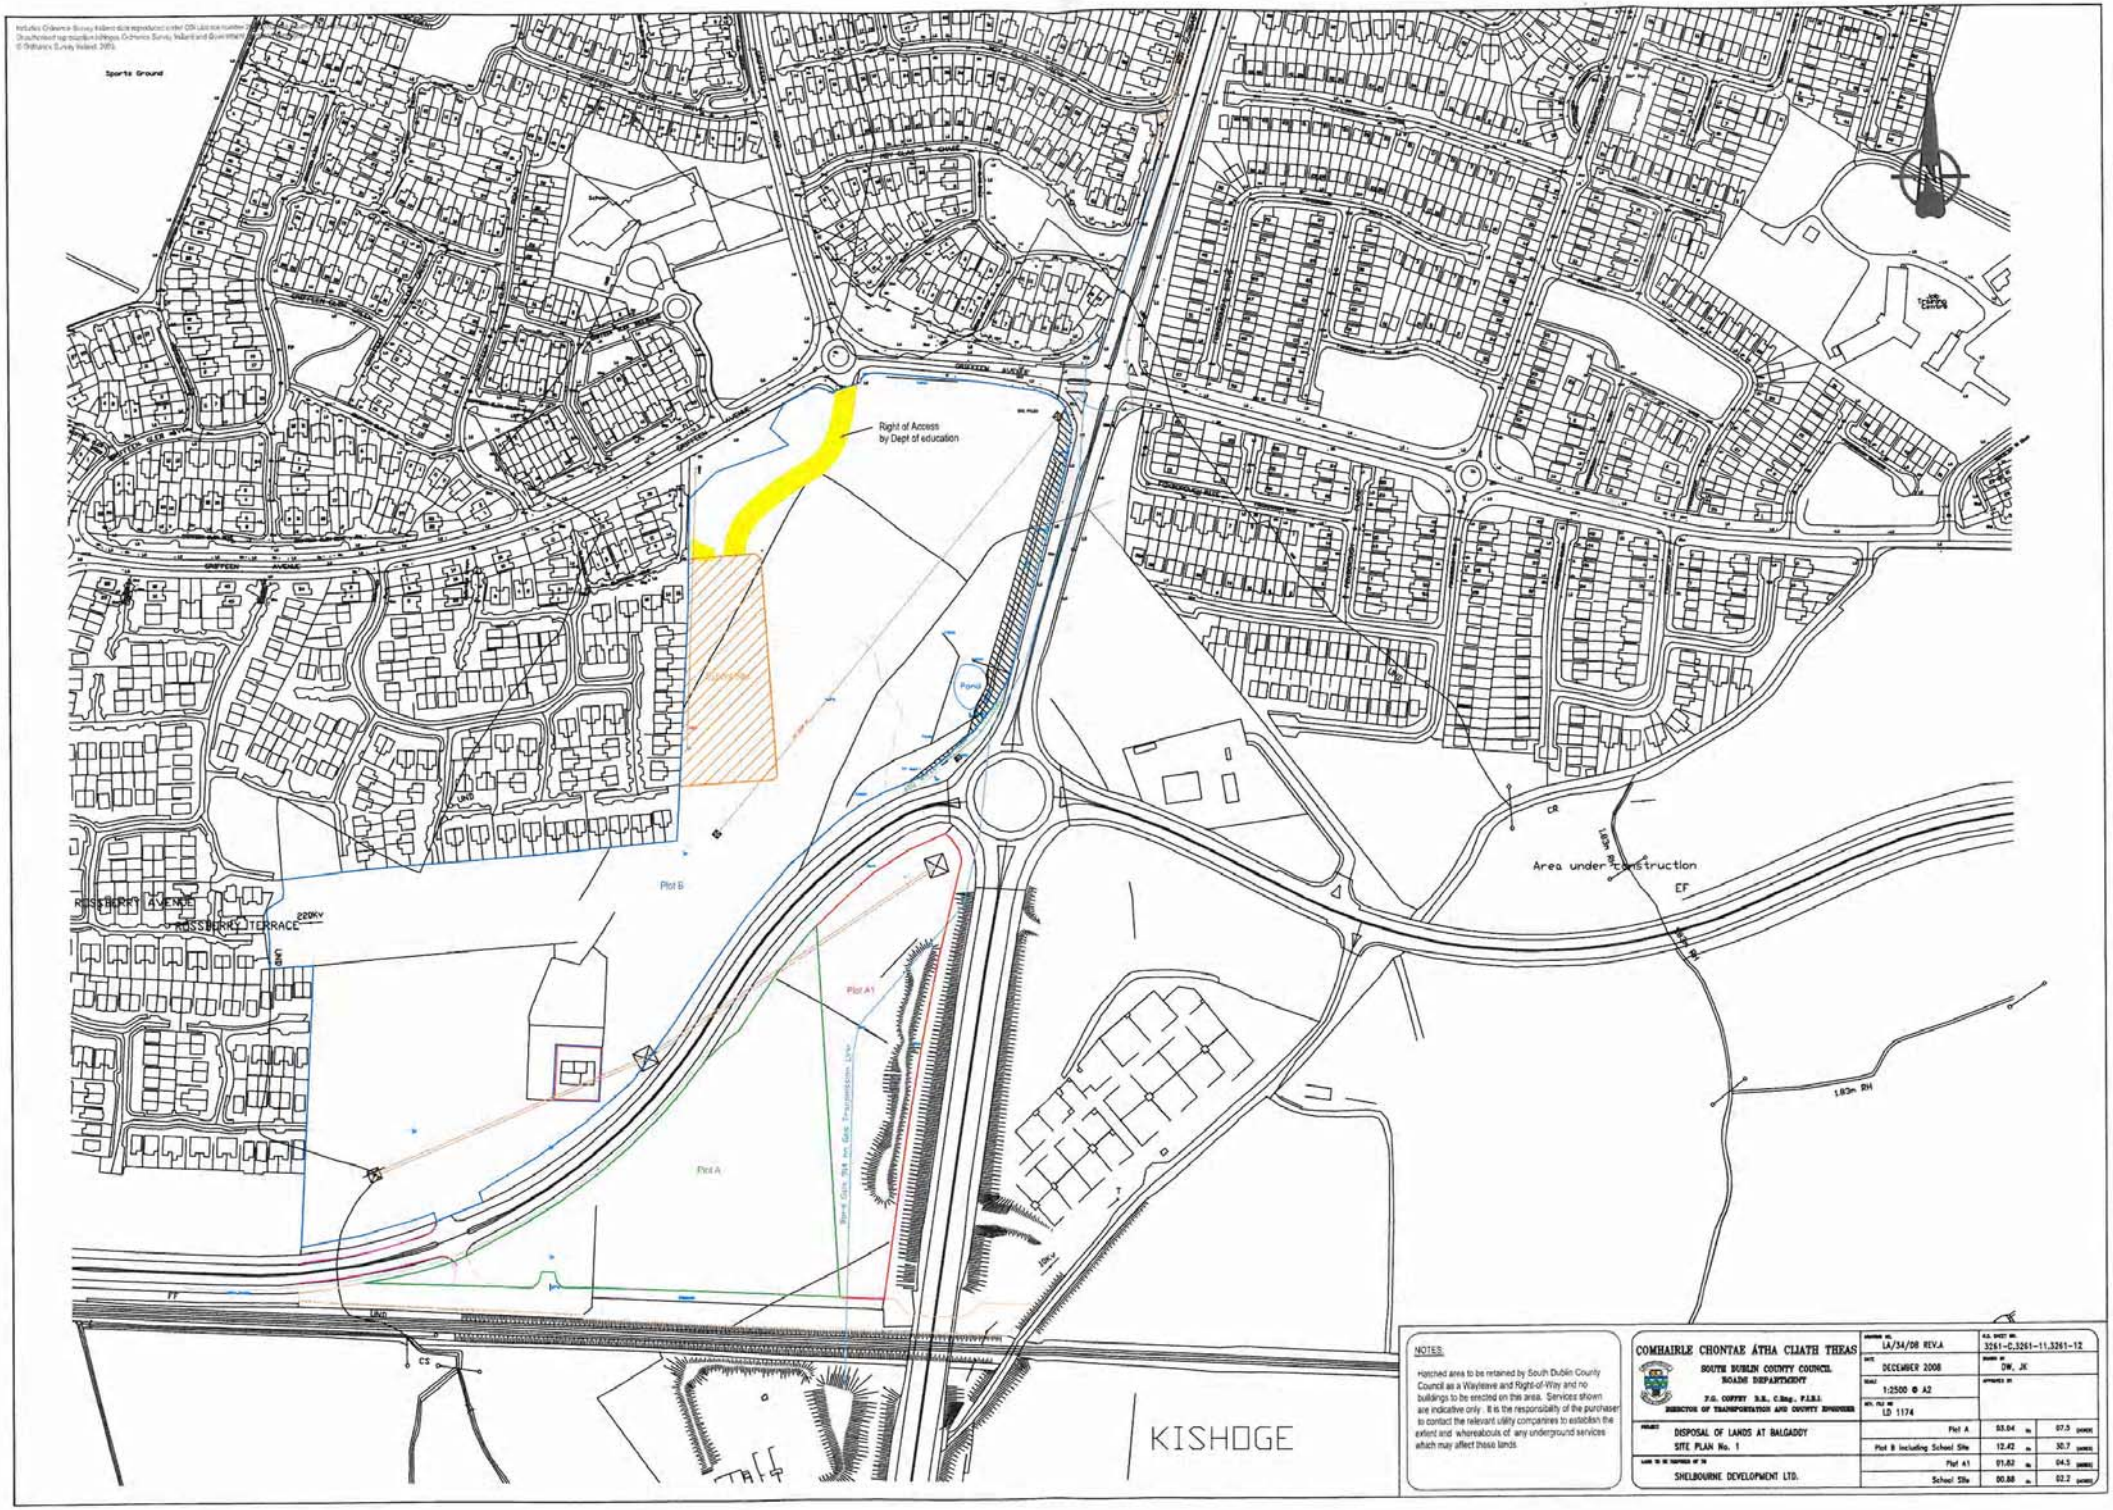
Sports Ground
Right of Access
by Dept of education
Pond
Plot B
Plot A1
Plot A
Area under construction
220kV
ROSSBERRY AVENUE
ROSSBERRY TERRACE
KISHOGE
NOTES:
Hatched area to be retained by South Dublin County Council as a Wayleave and Right-of-Way and no buildings to be erected on this area. Services shown are indicative only. It is the responsibility of the purchaser to contact the relevant utility companies to establish the extent and whereabouts of any underground services which may affect these lands
COMHAIRLE CHONTAE ÁTHA CLIATH THEAS
SOUTH DUBLIN COUNTY COUNCIL
ROADS DEPARTMENT
P.G. COFFEY B.E., C.Eng., F.I.E.I.
DIRECTOR OF TRANSPORTATION AND COUNTY ENGINEER
DRAWING NO. LA/34/08 REV.A
DATE DECEMBER 2008
SCALE 1:2500 @ A2
MAP REF. NO LD 1174
O.S. SHEET NO. 3261-C,3261-11,3261-12
DRAWN BY DW, JK
APPROVED BY
PROJECT DISPOSAL OF LANDS AT BALGADDY
SITE PLAN No. 1
LANDS TO BE DISPOSED OF TO SHELBOURNE DEVELOPMENT LTD.
Plot A 53.04 m. 97.5 (acres)
Plot B including School Site 12.42 m. 30.7 (acres)
Plot A1 01.82 m. 04.5 (acres)
School Site 00.80 m. 02.2 (acres)