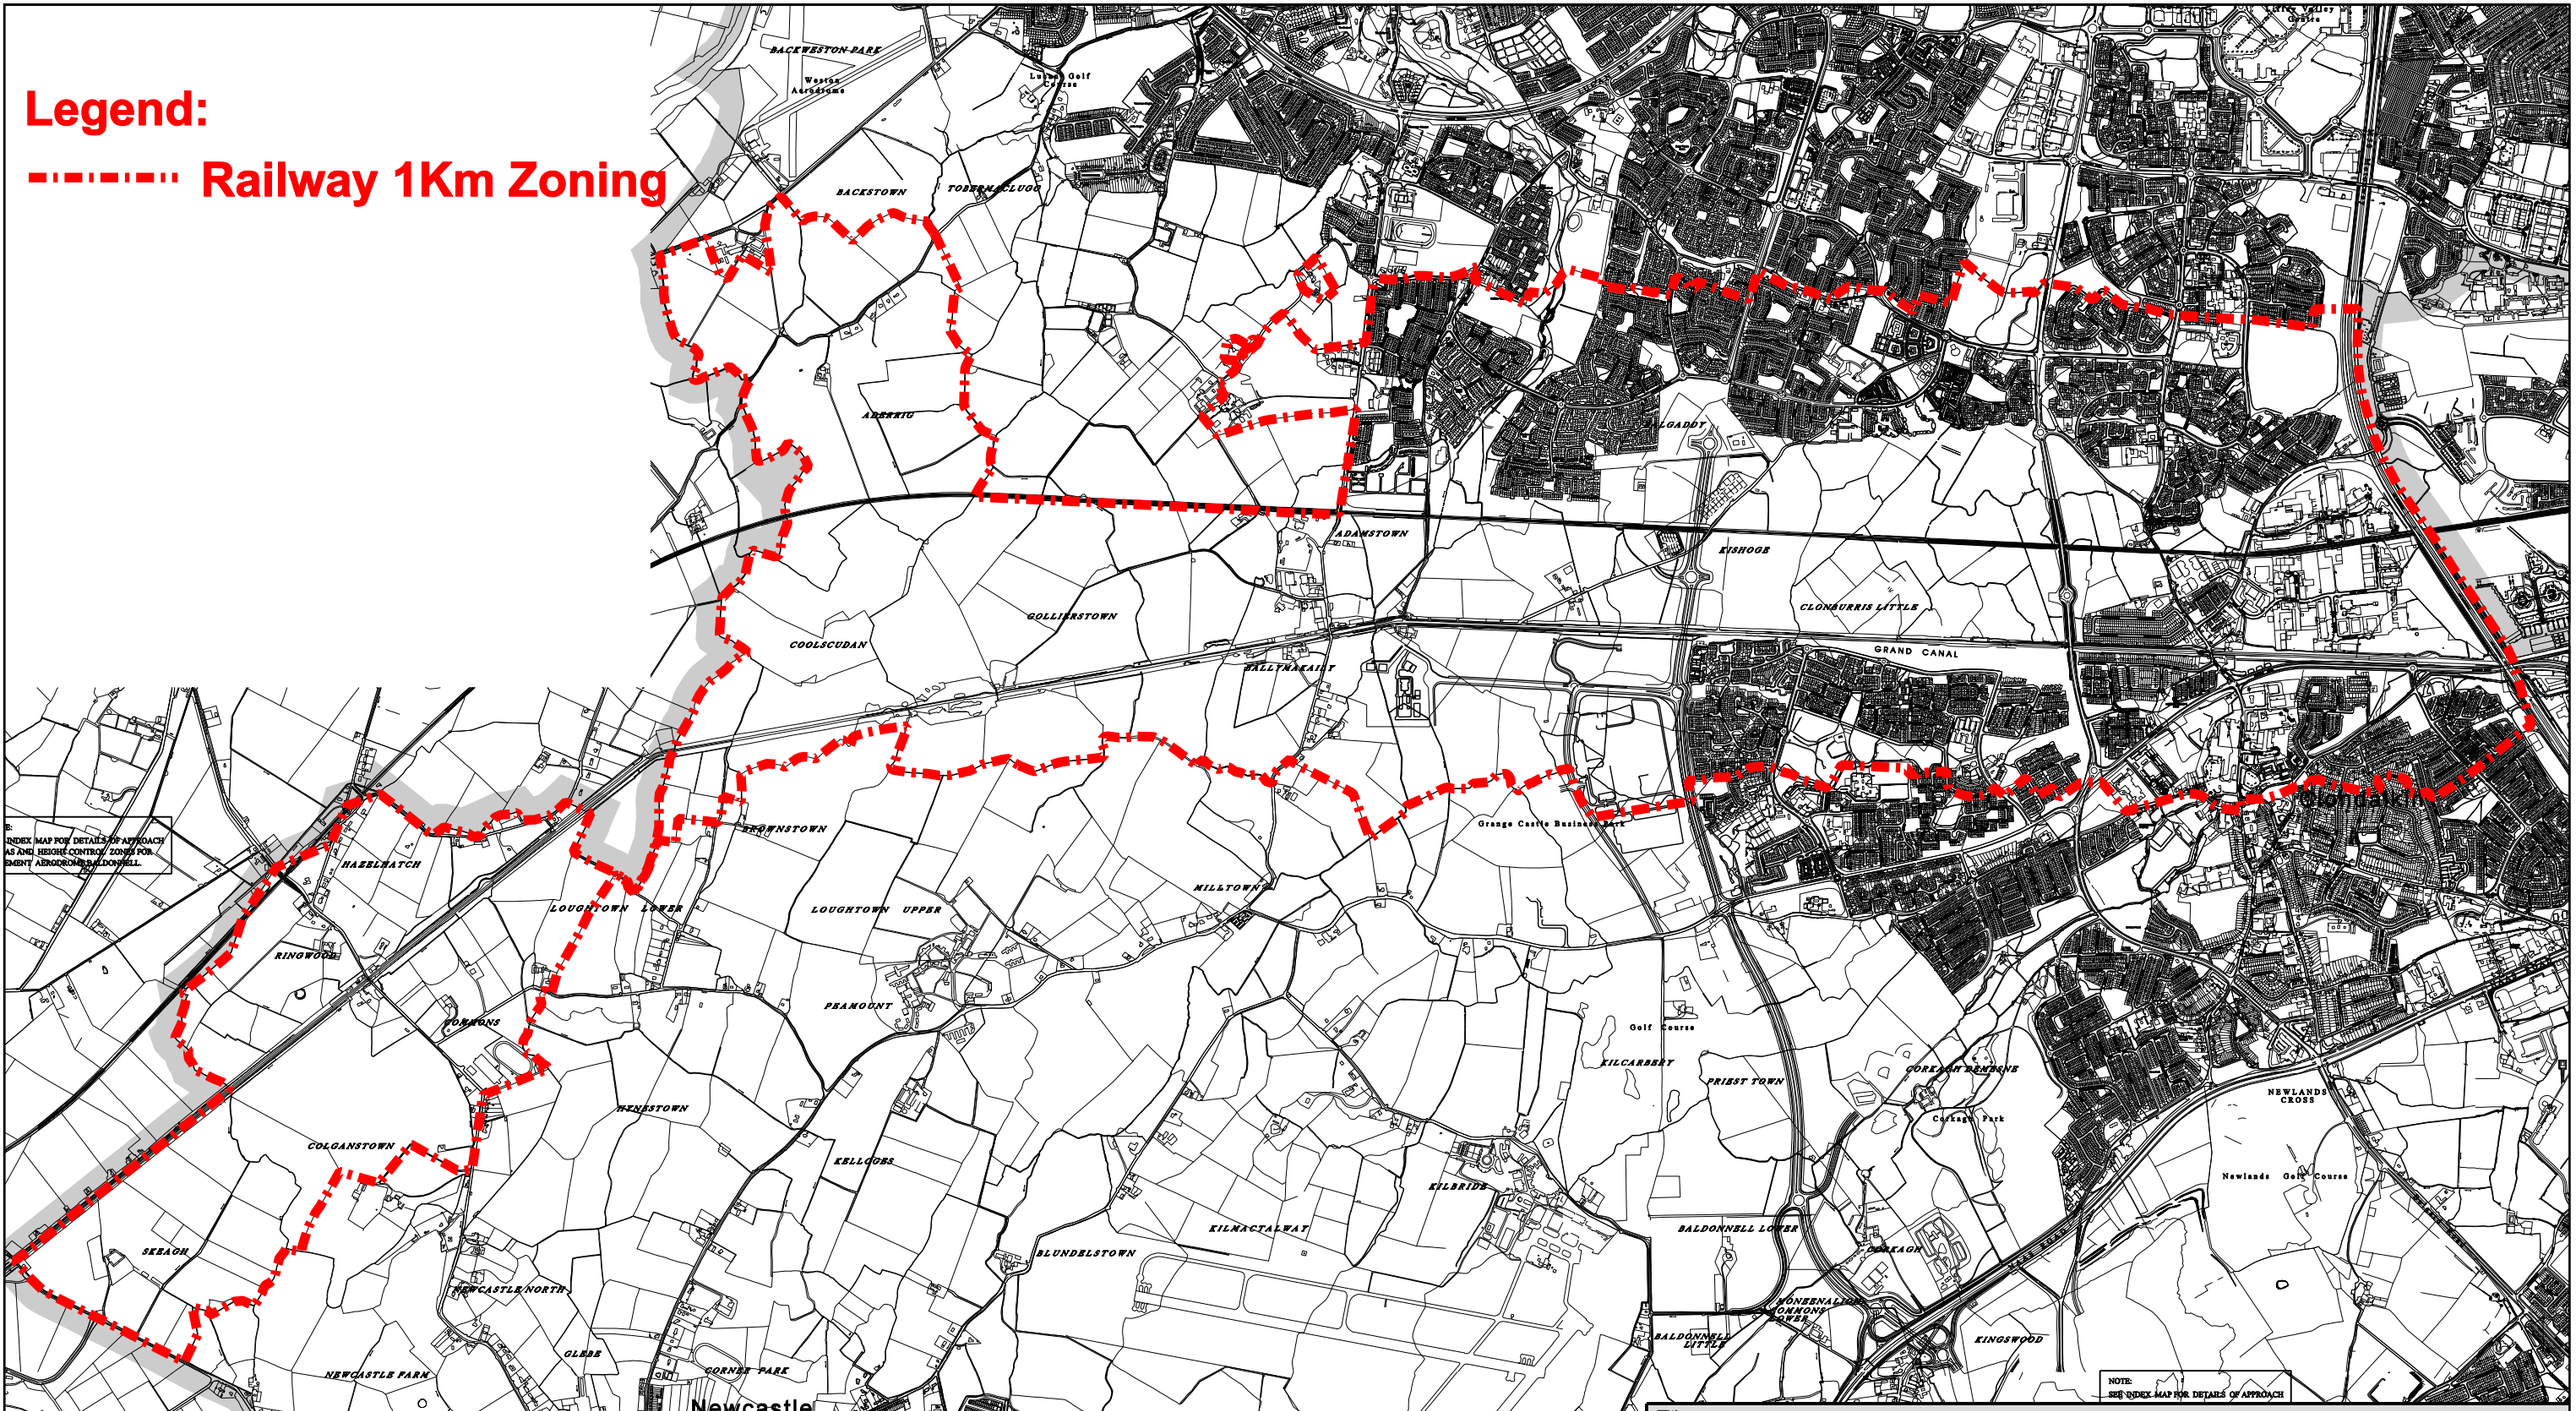

Title :

Irish Rail Kildare Route Project
Supplementary Development Contributions Scheme

Drawn By : J.Lockhart	Prepared For : D.Murray	
Drawing Name / Location : H:\planning\workspace\projects\section49_kildare_route\railway 1km zoning.dgn	Scale : 1:28000 @ A3	Date : September 2007

SOUTH DUBLIN COUNTY COUNCIL

PLANNING DEPARTMENT

T. Doherty
Director of Planning.