A0

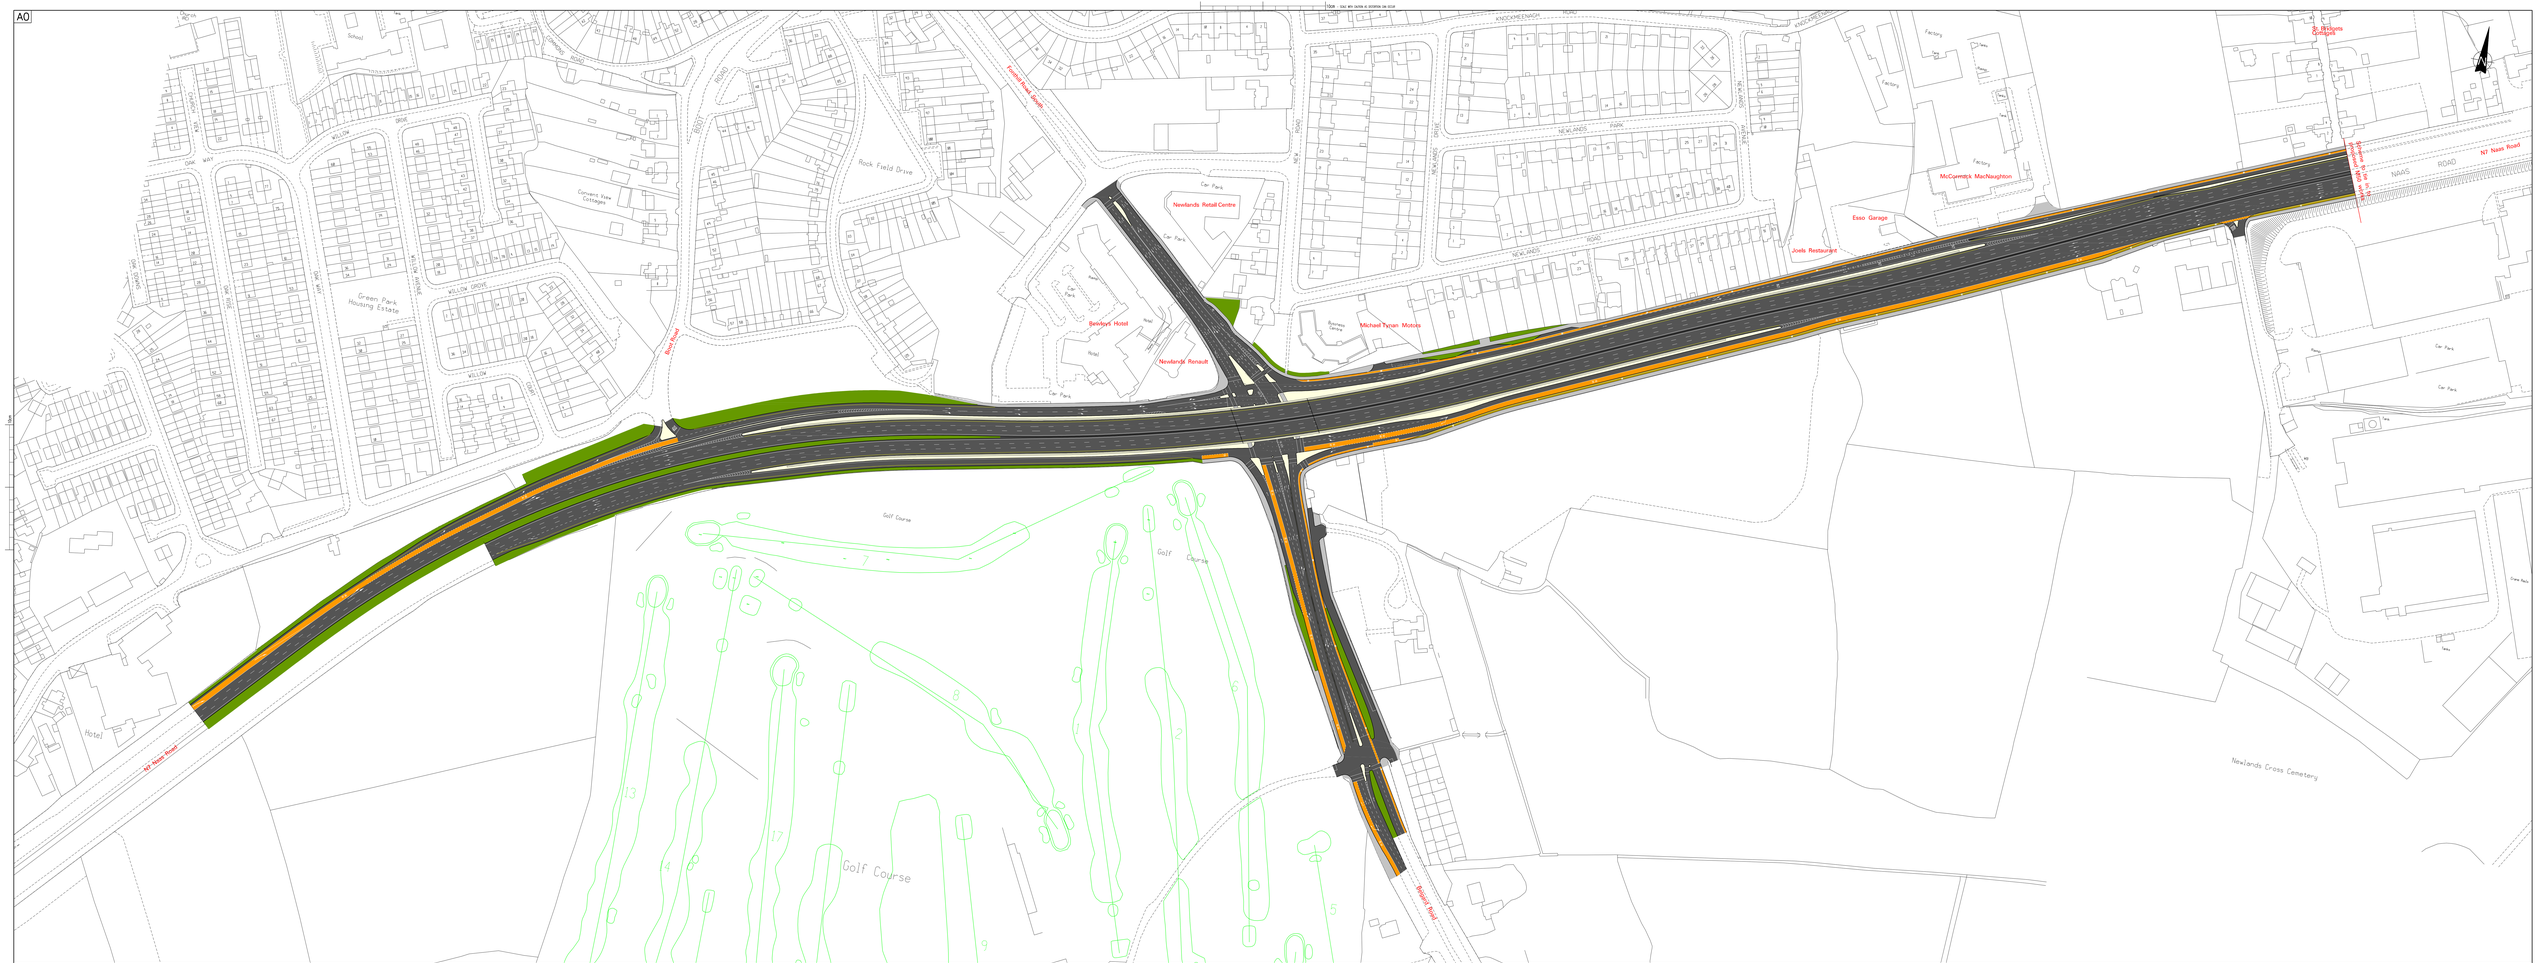

No.	Date	By	Description	Ch'd
P4	30/11/07	TD	ZONING TO Z MATCHED	
P3	30/11/07	TD	PRELIMINARY	
P2	30/11/07	TD	PRELIMINARY	
P1	30/11/07	TD	PRELIMINARY	

NRA National Roads Authority
An Údarás um Bóithre Náisiúnta

South Dublin County Council

Job Title: NEWLANDS CROSS INTERCHANGE

Drawing Title: SCHEME LAYOUT

ARUP
23 Merrion Road Dublin 4
Tel: 01 2409000 Fax: 01 4602342
Web: www.arup.com

DRN	CHK	APPD
Scale: 1:500	Paper: A0	
Date:	Scanned:	30/11/07

Status: PRELIMINARY

Drawing No: D4556 SK-055 P4