Surveyed 1996
Revised 2006
Levelled 1977

Rural PLACE Map

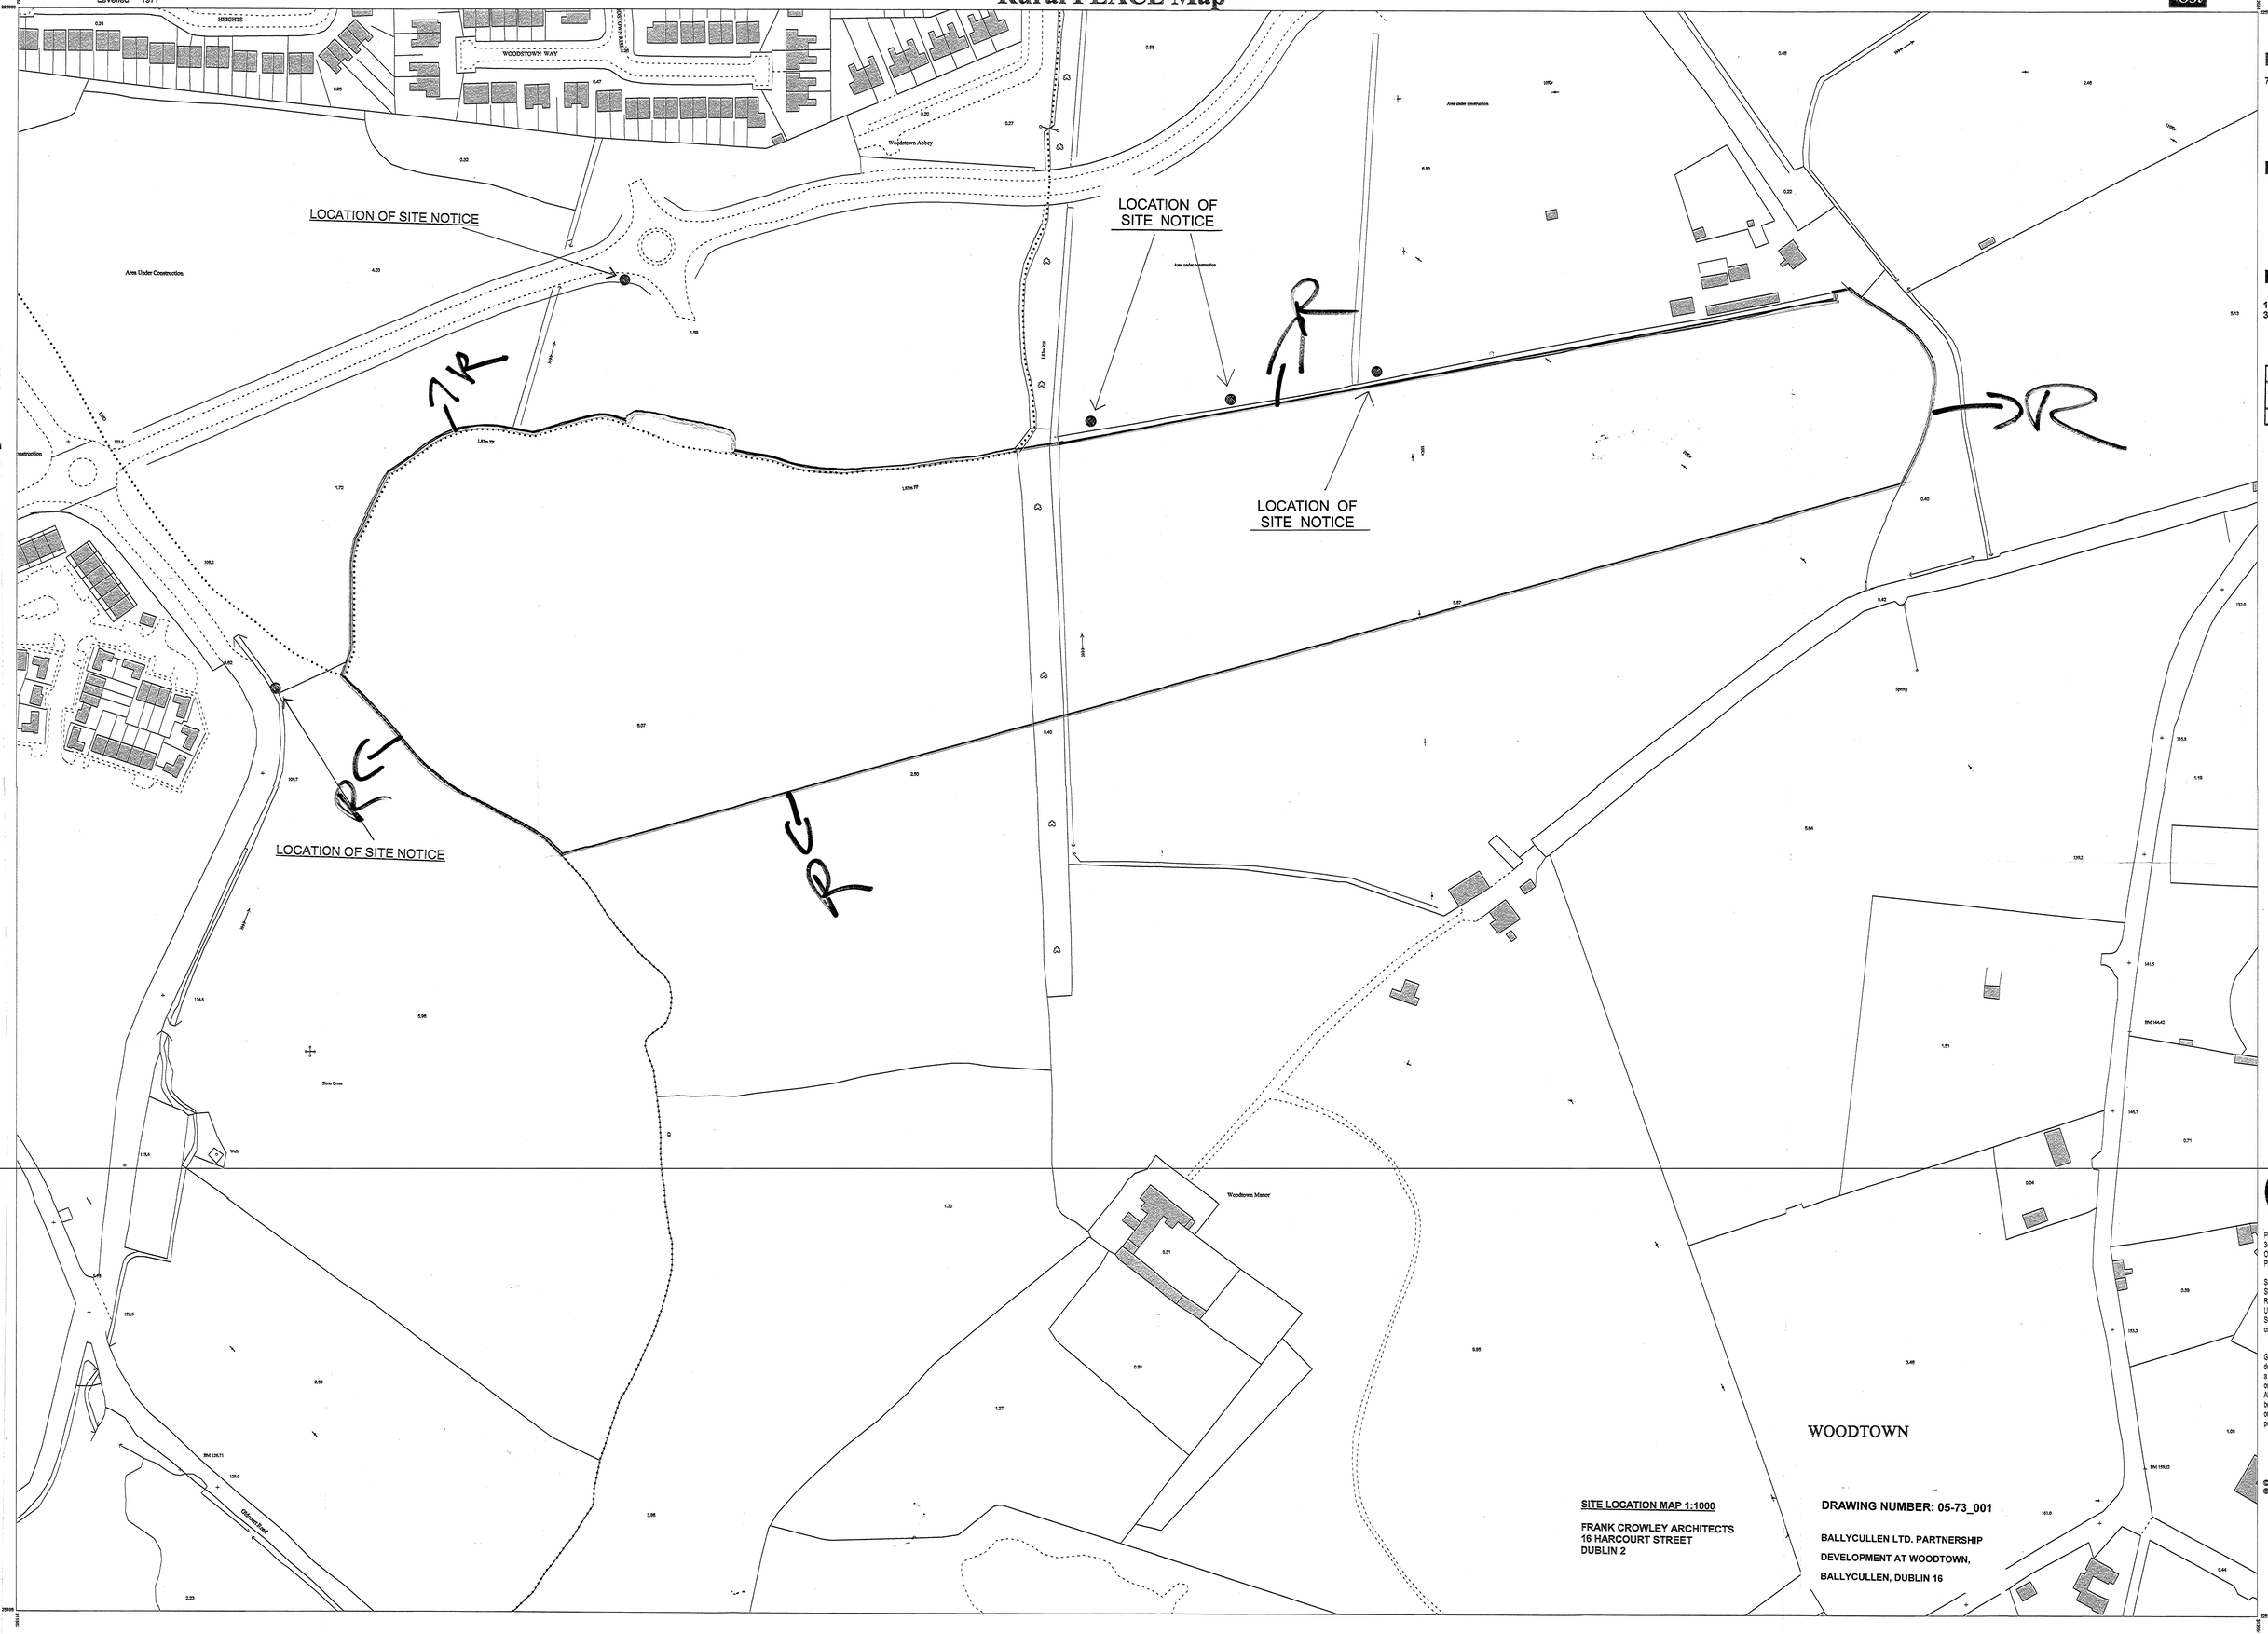

ITM CENTRE PT COORDS

712059,725924

DESCRIPTION

MAP SHEETS

1:2500
3453-B 3454-A

South Dublin County Council
Planning Department - Registry
20 DEC 2007 SD07 A 1035
Date Received | Register Reference

A2 ORDNANCE SURVEY IRELAND ©

SITE LOCATION MAP 1:1000

FRANK CROWLEY ARCHITECTS
16 HARCOURT STREET
DUBLIN 2

DRAWING NUMBER: 05-73_001

BALLYCULLEN LTD. PARTNERSHIP

DEVELOPMENT AT WOODTOWN,

BALLYCULLEN, DUBLIN 16

N

Produced by National Map Centre,
34 Aungier Street, Dublin 2
On behalf of Ordnance Survey Ireland,
Phoenix Park, Dublin 8.

Sársaíonn atáirgeadh neamhúdaraithe cóipcheart Suirbhéireacht Ordanáis Éireann agus Rialtas na hÉireann.
Unauthorised reproduction infringes Ordnance Survey Ireland and Government of Ireland copyright.

Gach cead cosnamh. Ní ceadmhach aon chuid den fhoilseachán seo a chóipeáil, a stáirgeadh nó a tharchur in aon fhoirm ná ar aon bhealach gan cead i scríbhinn roimh ré ó úinéirí an chóipchirt.
All rights reserved. No part of this publication may be copied, reproduced or transmitted in any form or by any means without the prior written permission of the copyright owners.

© Suirbhéireacht Ordanáis Éireann, 2006
© Ordnance Survey Ireland, 2006