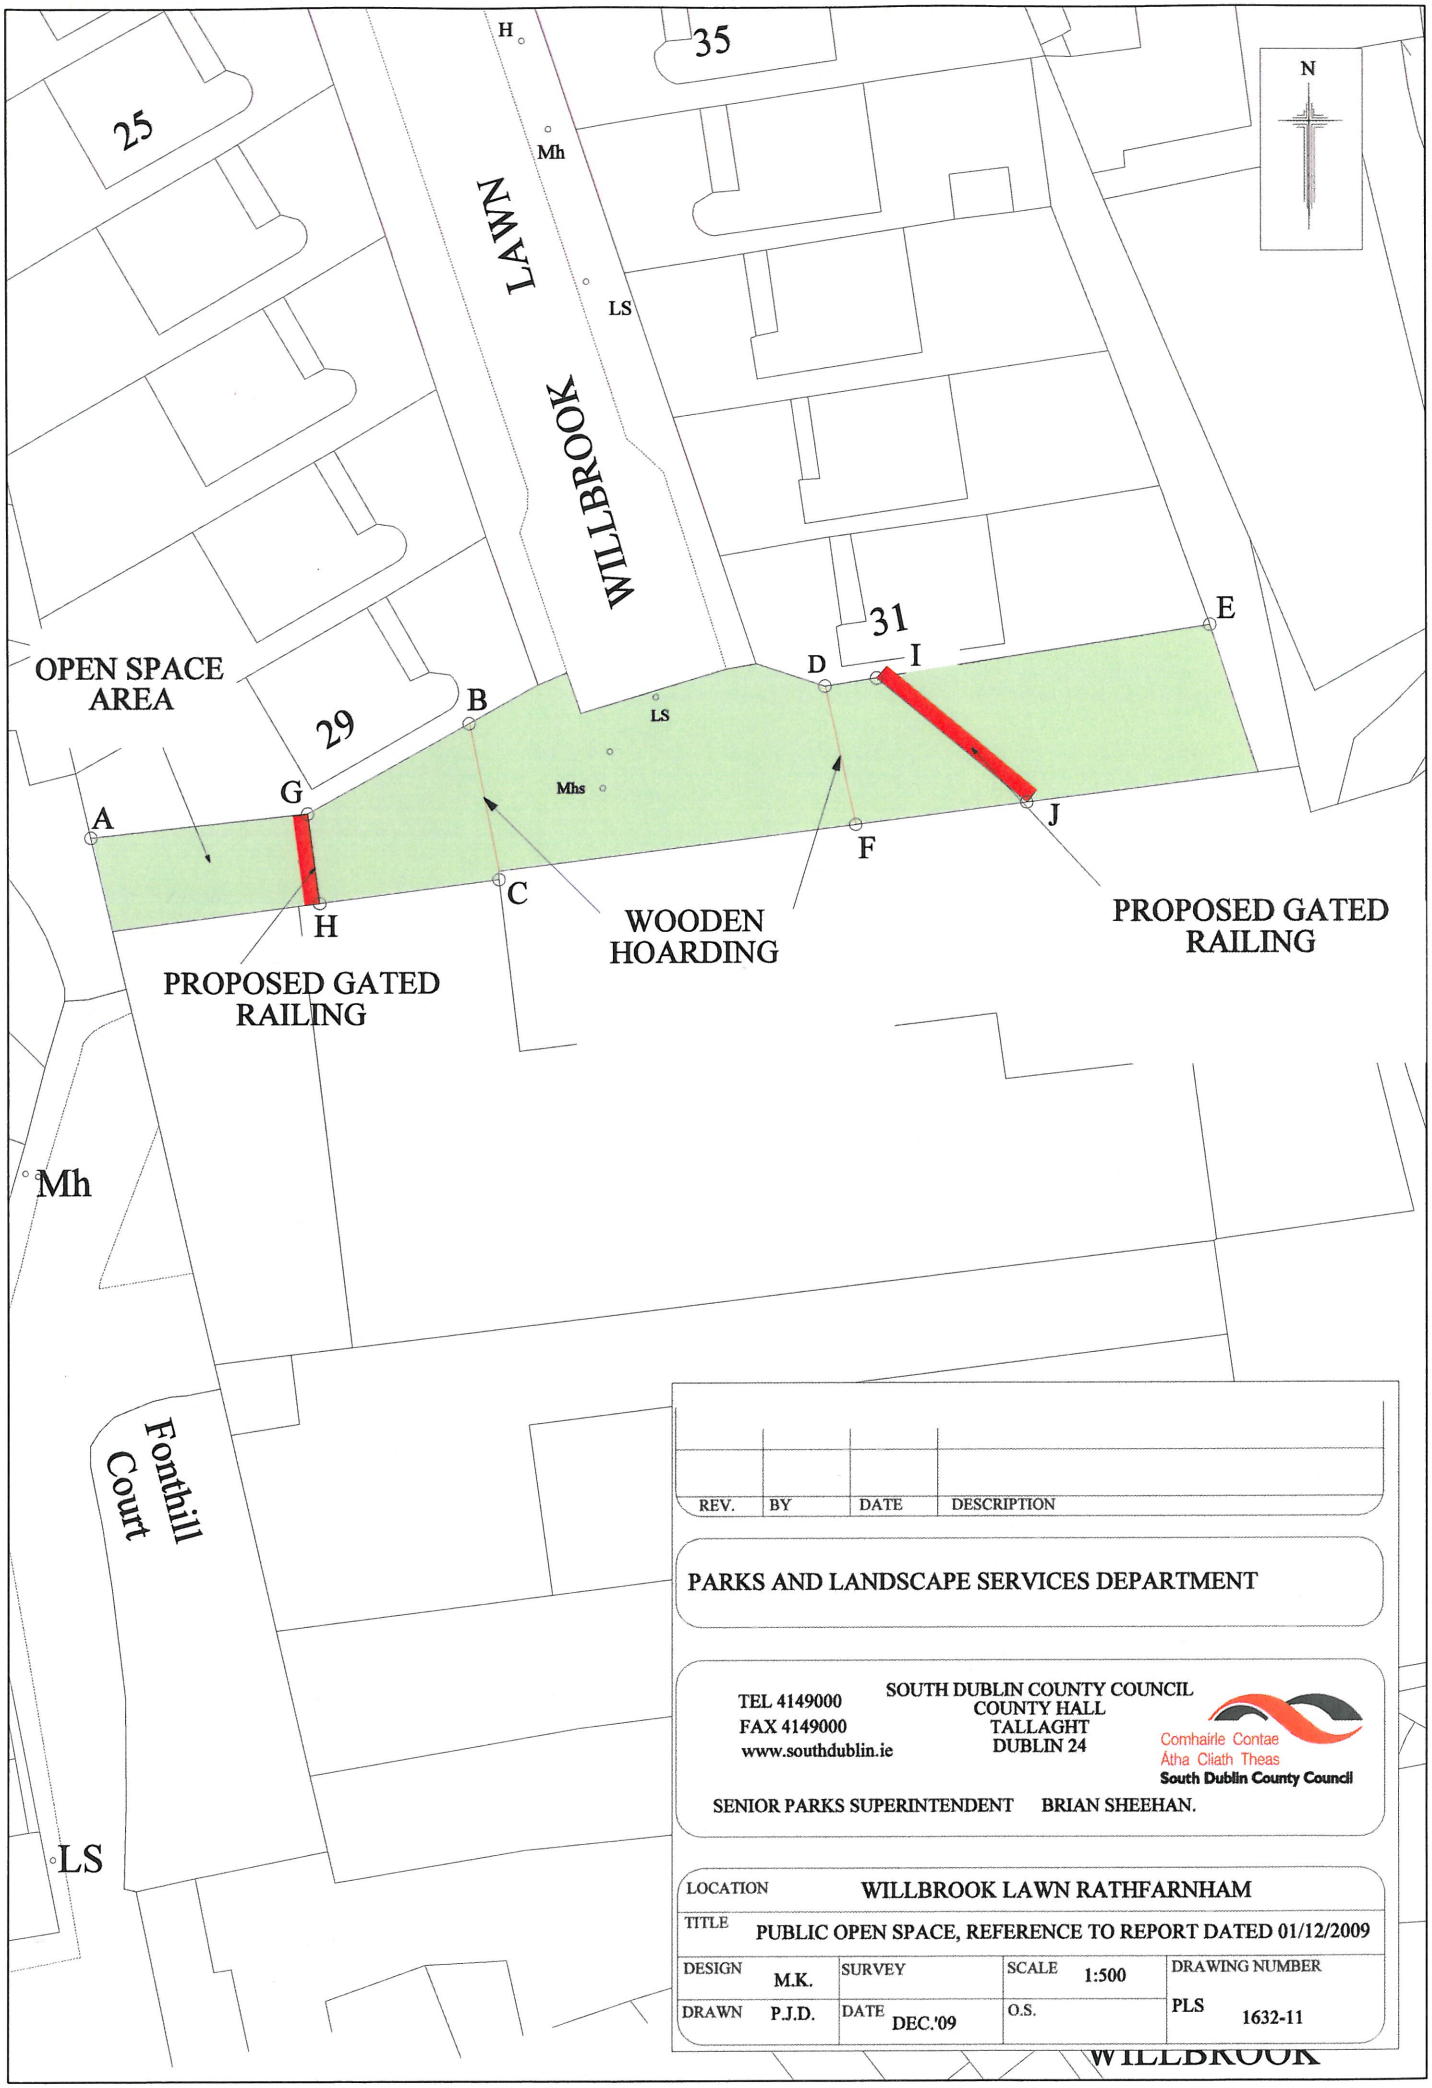


| REV. | BY | DATE | DESCRIPTION |
|---|---|---|---|
| | | | |

PARKS AND LANDSCAPE SERVICES DEPARTMENT

TEL 4149000
FAX 4149000
www.southdublin.ie

SOUTH DUBLIN COUNTY COUNCIL
COUNTY HALL
TALLAGHT
DUBLIN 24

Comhairle Contae Átha Cliath Theas
South Dublin County Council

SENIOR PARKS SUPERINTENDENT BRIAN SHEEHAN.

| | | | | |
|---|---|---|---|---|
| LOCATION | WILLBROOK LAWN RATHFARNHAM | | | |
| TITLE | PUBLIC OPEN SPACE, REFERENCE TO REPORT DATED 01/12/2009 | | | |
| DESIGN M.K. | SURVEY | SCALE 1:500 | DRAWING NUMBER | |
| DRAWN P.J.D. | DATE DEC.'09 | O.S. | PLS | 1632-11 |

...\+PARKS DGN\1632-11.dgn 07/12/2009 17:15:13