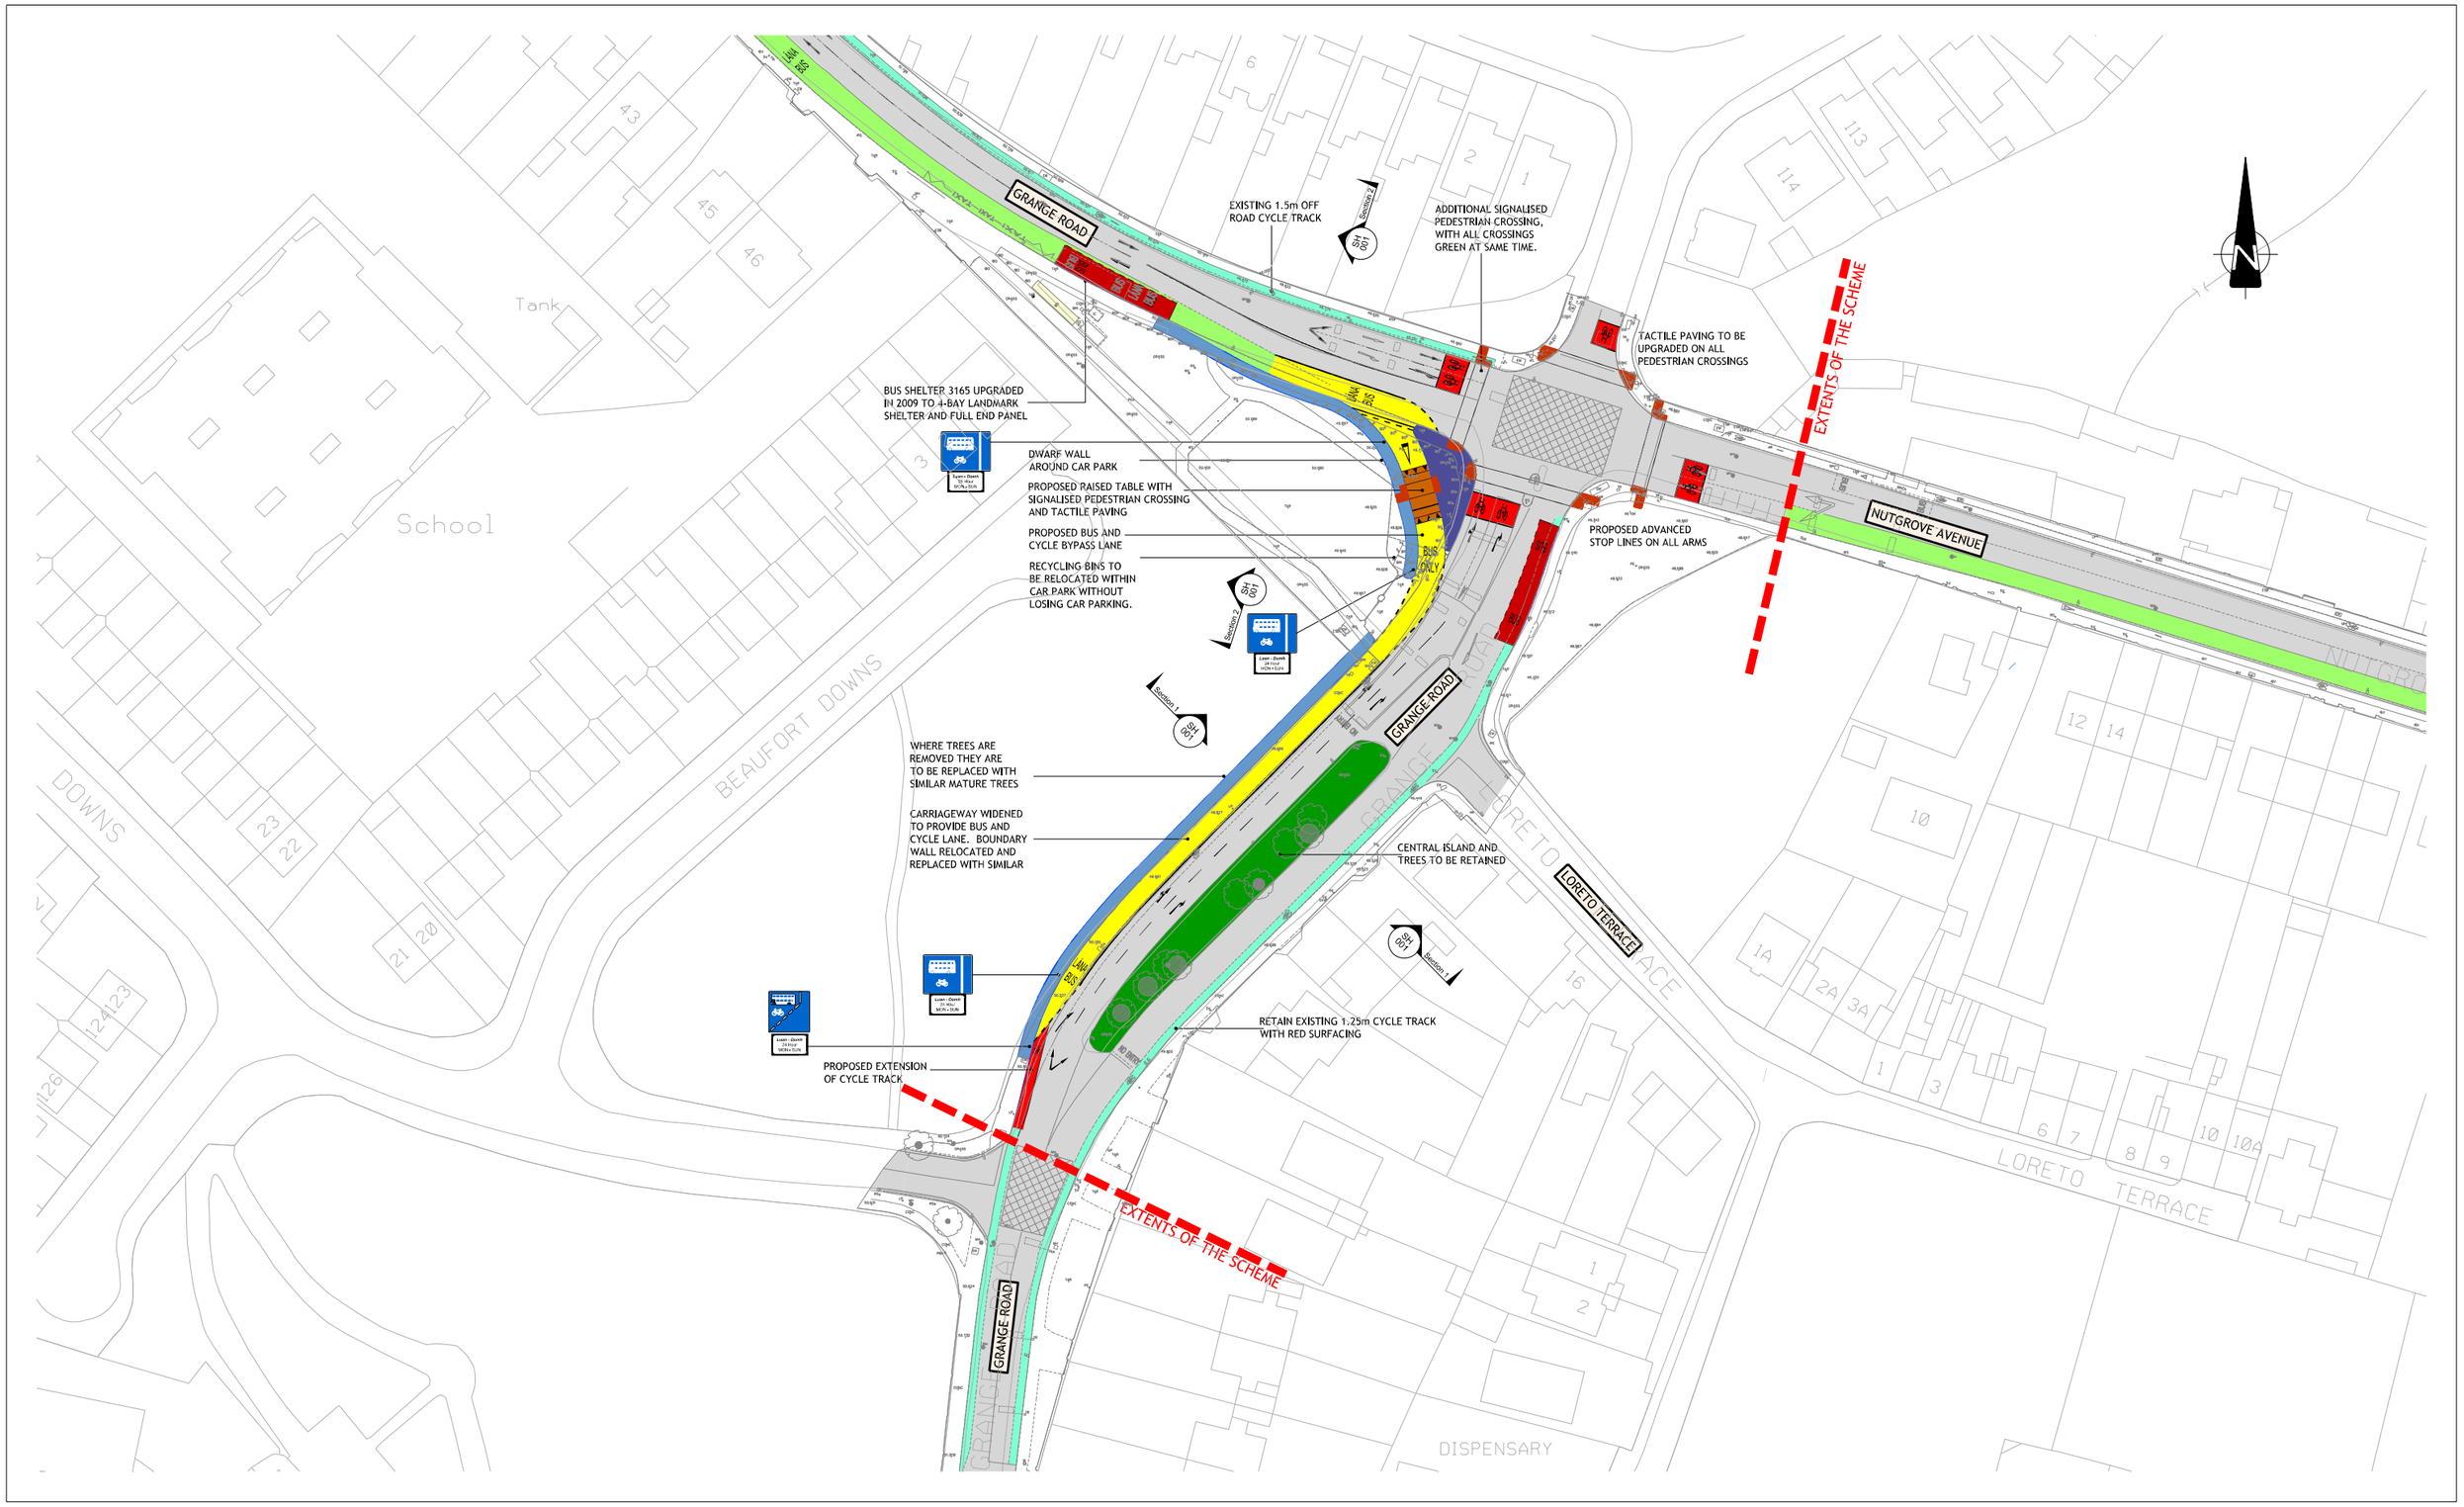

QUALITY BUS NETWORK PROJECT OFFICE
Oifig Thionscadal an Ghréasán Bus
Verizon Building, 4th Floor, Lower Erne Street, Dublin 2.
Tel : + 353 (1) 6860100
Fax : +353 (1) 6860127
Web : www.dublincity.ie

M. Phillips
DIRECTOR OF TRAFFIC & CITY ENGINEER, DUBLIN CITY COUNCIL

J. Walsh
DIRECTOR OF TRANSPORTATION & COUNTY ENGINEER, SOUTH DUBLIN COUNTY COUNCIL

A. McElligott
PROJECT MANAGER, QBN PROJECT OFFICE

Dublin City Council
Comhairle Cathrach Bhaile Átha Cliath

Comhairle Contae Átha Cliath Theas
South Dublin County Council

NDP
NATIONAL DEVELOPMENT PLAN

Údarás Náisiúnta Iompair
National Transport Authority

NOTES

1. © Ordnance Survey Ireland. All rights reserved. Licence Number **2010/22/CCMA/Dublin City Council.**

LEGEND

- PROPOSED BUS LANE
- EXISTING BUS LANE
- PROPOSED CYCLE LANE
- EXISTING CYCLE LANE
- PROPOSED FOOTPATH REALIGNMENT
- PROPOSED KERB BUILDOUT
- BUS STOP
- TRAFFIC ISLAND
- ENTRY TREATMENT/RAMP

No.	Revision	Date	By	Chk'd	App'd

Stage	Date	App'd
PRELIMINARY		
APPROVAL		
TENDER		
CONSTRUCTION		

Project Title: RATHFARNHAM QBC ENHANCEMENTS

Drawing Title: PRELIMINARY DESIGN

Designed: PMN / SS	CAD File: T-QBN-116	Sheet 001 \ 019	
Drawn: DM / KMcC	Job No: 116		
Checked:	Scale: 1:500 @ A1 / 1:1000 A3	Drawing No: T-QBN-DPD-001	Rev: J
Approved:	Date: JUNE 2010		

P:\T-QBN-116 \dgn\Layout_Files_PRELIMINARY_DESIGN_2010 Rathfarnham QBC Enhancements