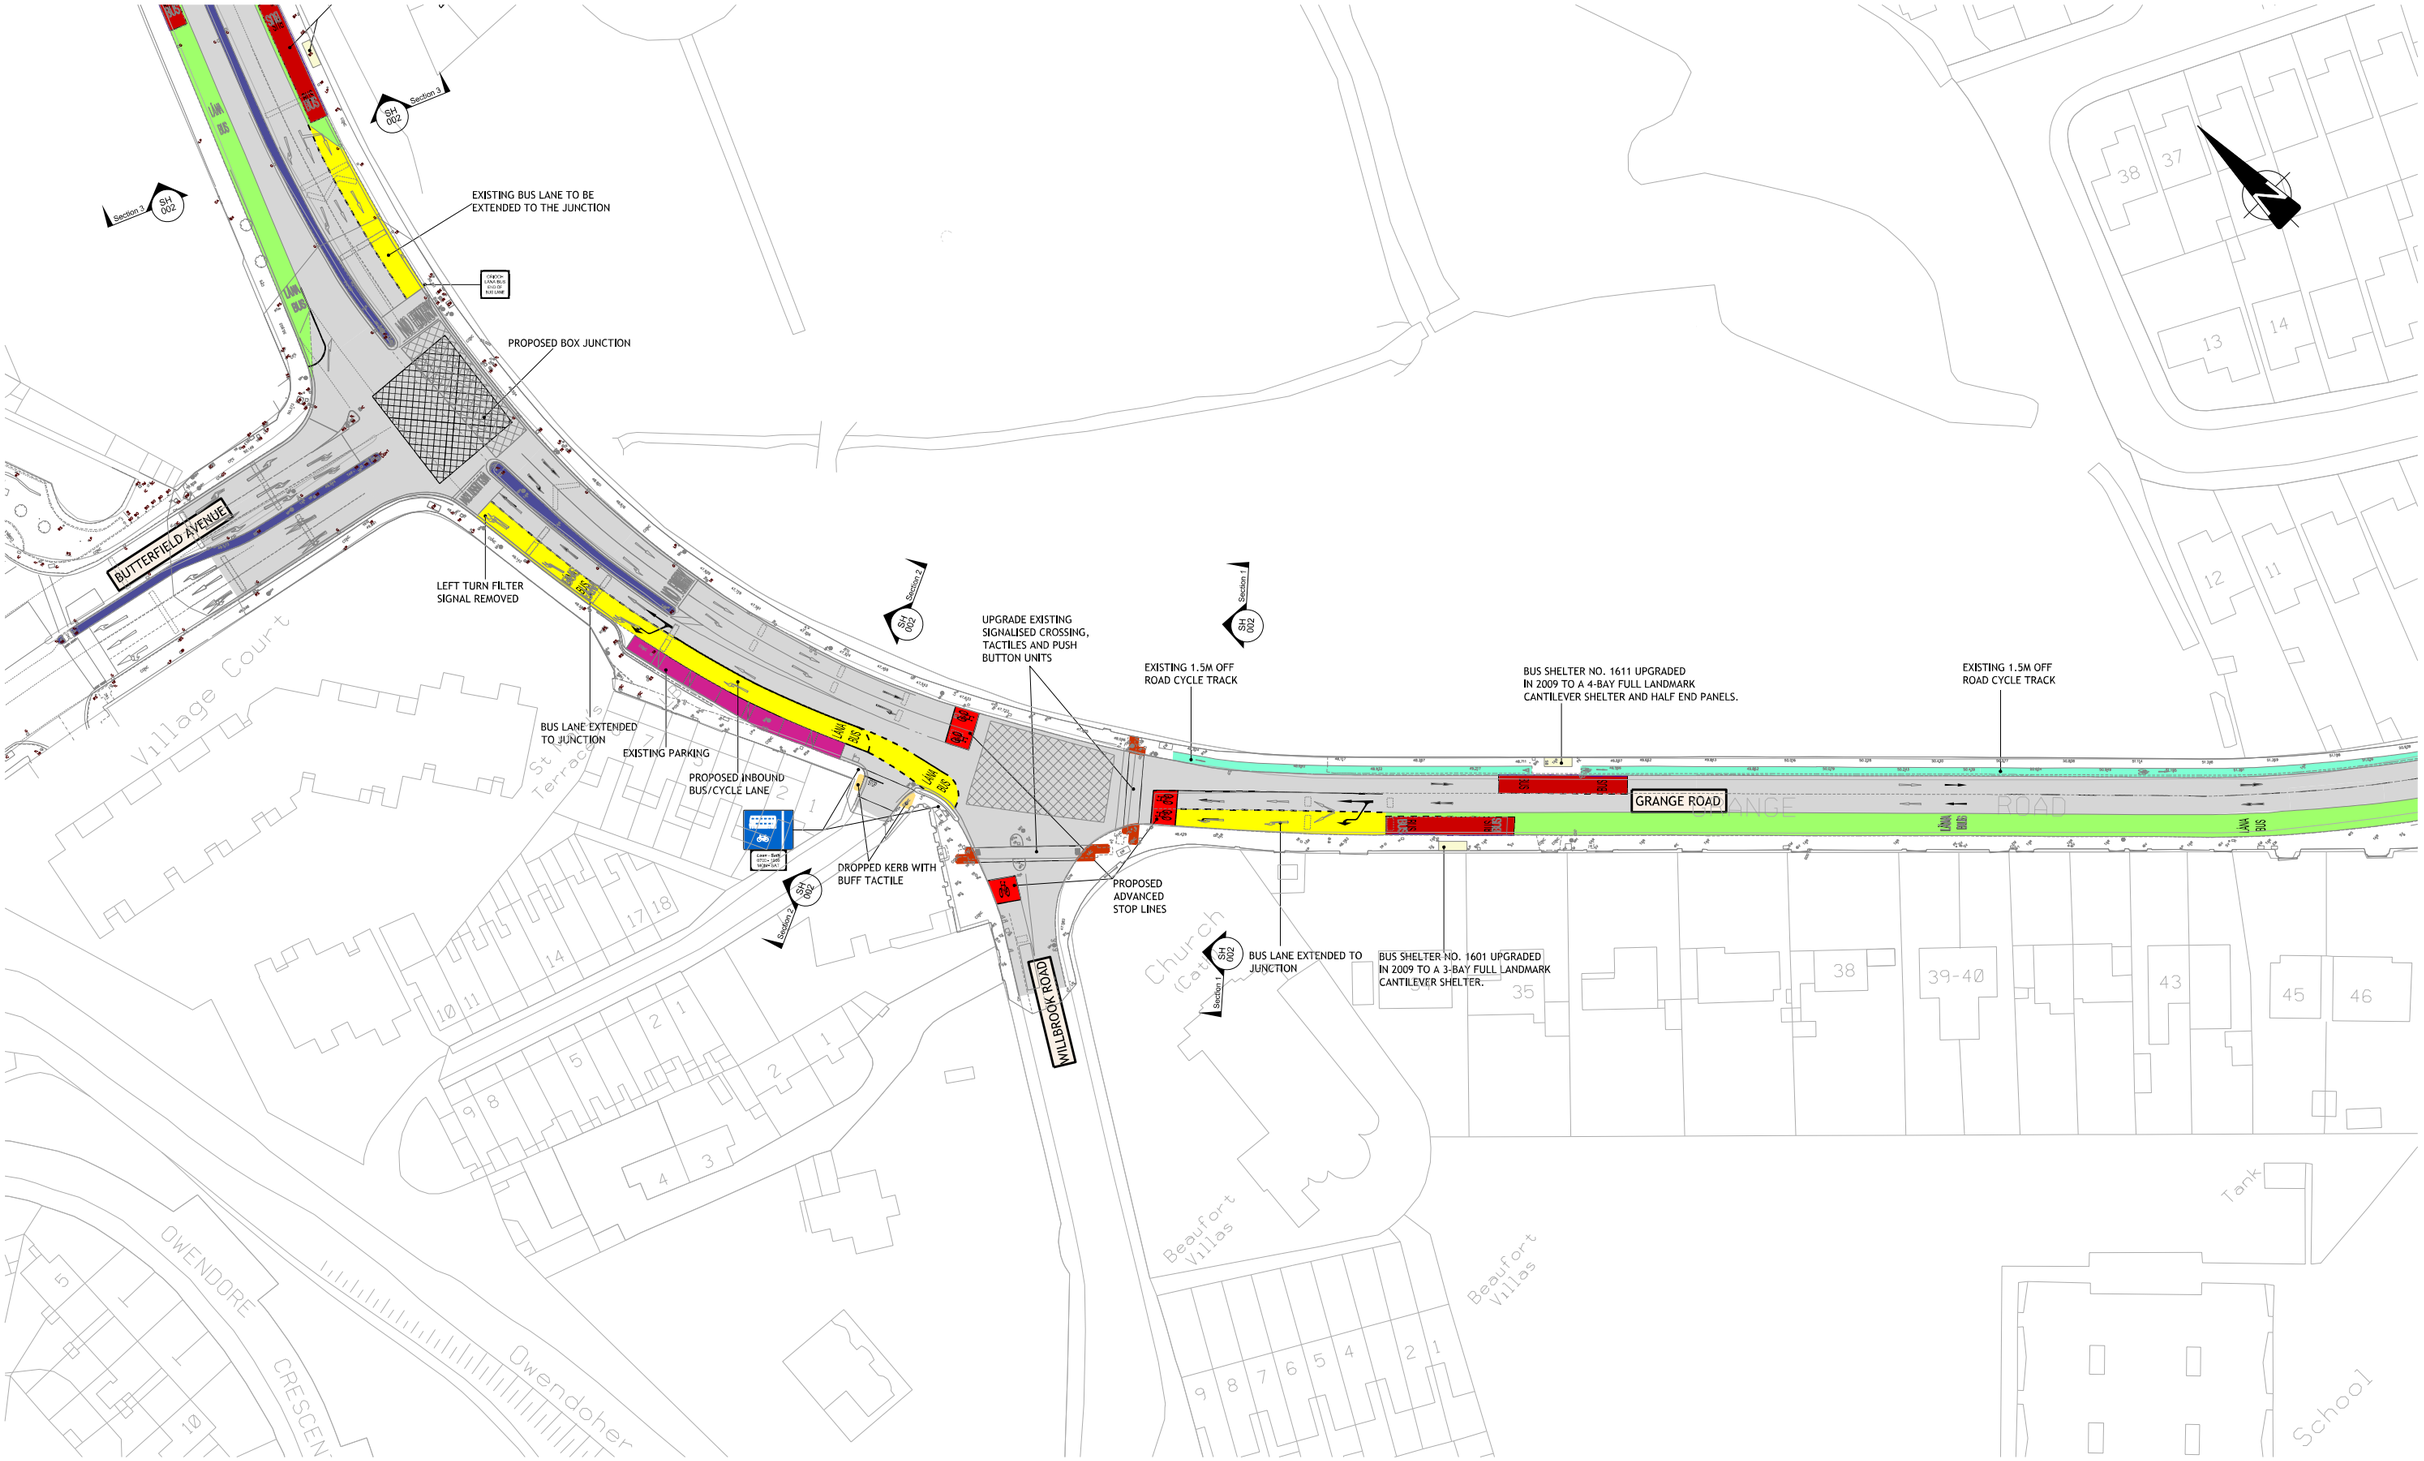

QUALITY BUS NETWORK PROJECT OFFICE
Oifig Thionscadal an Ghréasán Bus
Verizon Building,
4th Floor,
Lower Erne Street,
Dublin 2.
Tel : + 353 (1) 6860100
Fax : +353 (1) 6860127
Web : www.dublincity.ie

M. Phillips
DIRECTOR OF TRAFFIC & CITY ENGINEER, DUBLIN CITY COUNCIL
J. Walsh
DIRECTOR OF TRANSPORTATION & COUNTY ENGINEER, SOUTH DUBLIN COUNTY COUNCIL
A. McElligott
PROJECT MANAGER, QBN PROJECT OFFICE

NOTES
1. © Ordnance Survey Ireland, All rights reserved. Licence Number **2010/22/CCMA/Dublin City Council.**

LEGEND
- PROPOSED BUS LANE
- EXISTING BUS LANE
- PROPOSED CYCLE LANE
- EXISTING CYCLE LANE
- PROPOSED FOOTPATH REALIGNMENT
- PROPOSED KERB BUILDOUT
- BUS STOP
- TRAFFIC ISLAND
- ENTRY TREATMENT/RAMP

No.	Revision	Date	By	Chk'd	App'd
	Stage		Date		App'd
	PRELIMINARY				
	APPROVAL				
	TENDER				
	CONSTRUCTION				

Project Title: RATHFARNHAM QBC ENHANCEMENTS

Drawing Title: PRELIMINARY DESIGN

Designed: PMN / SS	CAD File: T-QBN-116	Sheet	002 \ 019
Drawn: DM	Job No: 116		
Checked:	Scale: 1:500 @ A1 / 1:1000 A3	Drawing No: T-QBN-DPD-002	Rev: J
Approved:	Date: JUNE 2010		

P:\T-QBN-116 \dgn\Layout_Files_PRELIMINARY_DESIGN_2010 Rathfarnham QBC Enhancements