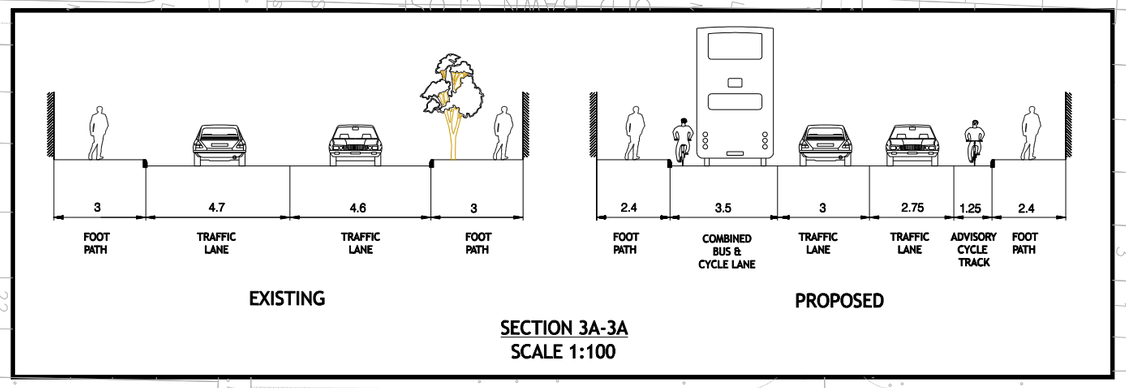


SECTION 3A-3A
SCALE 1:100

CARRIAGEWAY TO BE WIDENED BY UP TO 1.5M INTO ADJACENT GREEN AREA

PARKWOOD ROAD

OLD BAWN TERRACE

OLD BAWN WAY

SESKIN VIEW ROAD

OLD BAWN DRIVE

SKIN VIEW AVENUE

CUTLINE

RAISED ENTRY TREATMENT

EXISTING BUS STOP TO BE UPGRADED TO QBC STANDARD (SHELTER, KASSELL KERBING, HARD STANDING, ETC.)

NEW KERBLINE

EXISTING KERBLINE

3A

3B

Cribah Lane Bus END OF BUS LANE

PROPOSED AREA FOR RELOCATED TREES

FIVE TREES TO BE REMOVED AND REPLACED IN DODDER VALLEY PARK

FIVE TREES TO BE REMOVED AND REPLACED WITH NEW YOUNG TREES

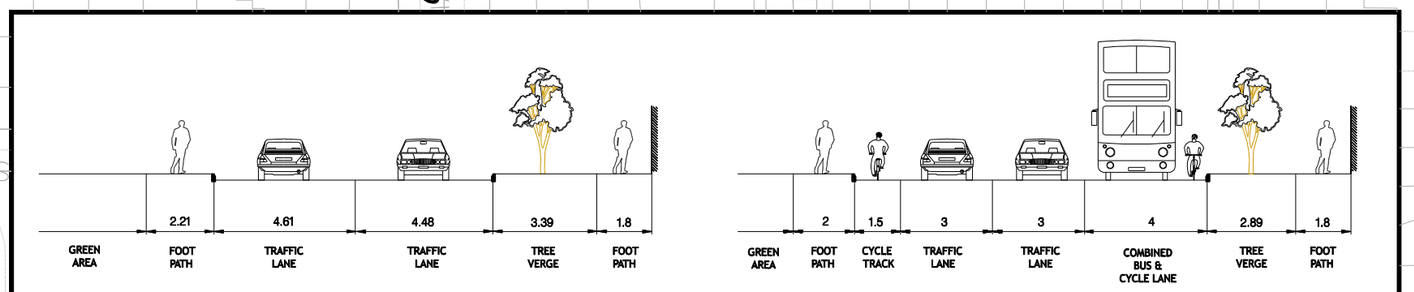


SECTION 3B-3B
SCALE 1:100

QUALITY BUS NETWORK PROJECT OFFICE
Oifig Thionscadal an Ghréasán Bus
Verizon Building
4th Floor,
Lower Erne Street,
Dublin 2.
Tel : + 353 (1) 6860100
Fax : +353 (1) 6860127
e-mail : qbnoffice@dublincity.ie
Web : www.dublincity.ie

J. WALSH
DIRECTOR OF SERVICES, SOUTH DUBLIN COUNTY COUNCIL

A. McELLIGOTT
PROJECT MANAGER, QUALITY BUS NETWORK PROJECT OFFICE

NDP National Development Plan Transforming Ireland

Comhairle Contae Átha Cliath Theas South Dublin County Council

dto Dublin Transportation Office

- BUS LANE
- CYCLE TRACK OFF ROAD
- CYCLE TRACK ON ROAD
- ENTRY TREATMENT
- BUS STOP
- NEW FOOTPATH
- CARRIAGEWAY WIDENING
- ANTISKID SURFACING
- GRASS AREA

KEY PLAN

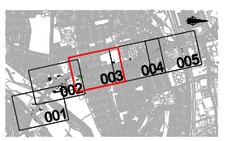


© Ordnance Survey Ireland. All rights reserved. License number 2008/10/CCMA/SDCC

| No. | Revision | Date | By | Chk'd | App'd |
|---|---|---|---|---|---|
| | Stage | | | Date | App'd |
| | PRELIMINARY | | | | |
| | APPROVAL | | | | |
| | TENDER | | | | |
| | CONSTRUCTION | | | | |

Project Title
GREEN ROUTE QBC - OLD BAWN ROAD

Drawing Title
PROPOSED ROAD LAYOUT

| | | | | | |
|---|---|---|---|---|---|
| Designed: | | CAD File: | T_QBN_419_DSL | Sheet | 3 OF 5 |
| Drawn: | NB / CM | Job No: | T_QBN_419 | | |
| Checked: | ABK | Scale: | 1:500 @ A1 | Drawing No: | Rev: |
| Approved: | AG | Date: | 11 NOVEMBER 2009 | T_QBN_419_DSL_003 | |