STEP 1:

- 2 X TEMPORARY SCHOOLS LOCATED TO WEST AND ACCESSED FROM BALYCULLEN DRIVE (PEDESTRIAN ACCESS FROM KILLINNINY ROAD), INCLUDING SETDOWN FOR BUS AND CAR + STAFF PARKING
- TEMPORARY DROP - OFF (STAGE 1) OF KILLINNINY ROAD - MIN. of 15 SPACES - ROAD MARKINGS AND ENTRANCE AND EXIT TO ONE-WAY SYSTEM TO BE INCLUDED IN TEMPORARY SCHOOLS CONSTRUCTION.
- - PEDESTRIAN LINK NORTH / SOUTH LOCATED AT COMMUNITY CENTRE, TO BE PROVIDED TO REPLACE EXISTING PATHWAY BEING REMOVED TO FACILITATE TEMP SCHOOLS SITE

-

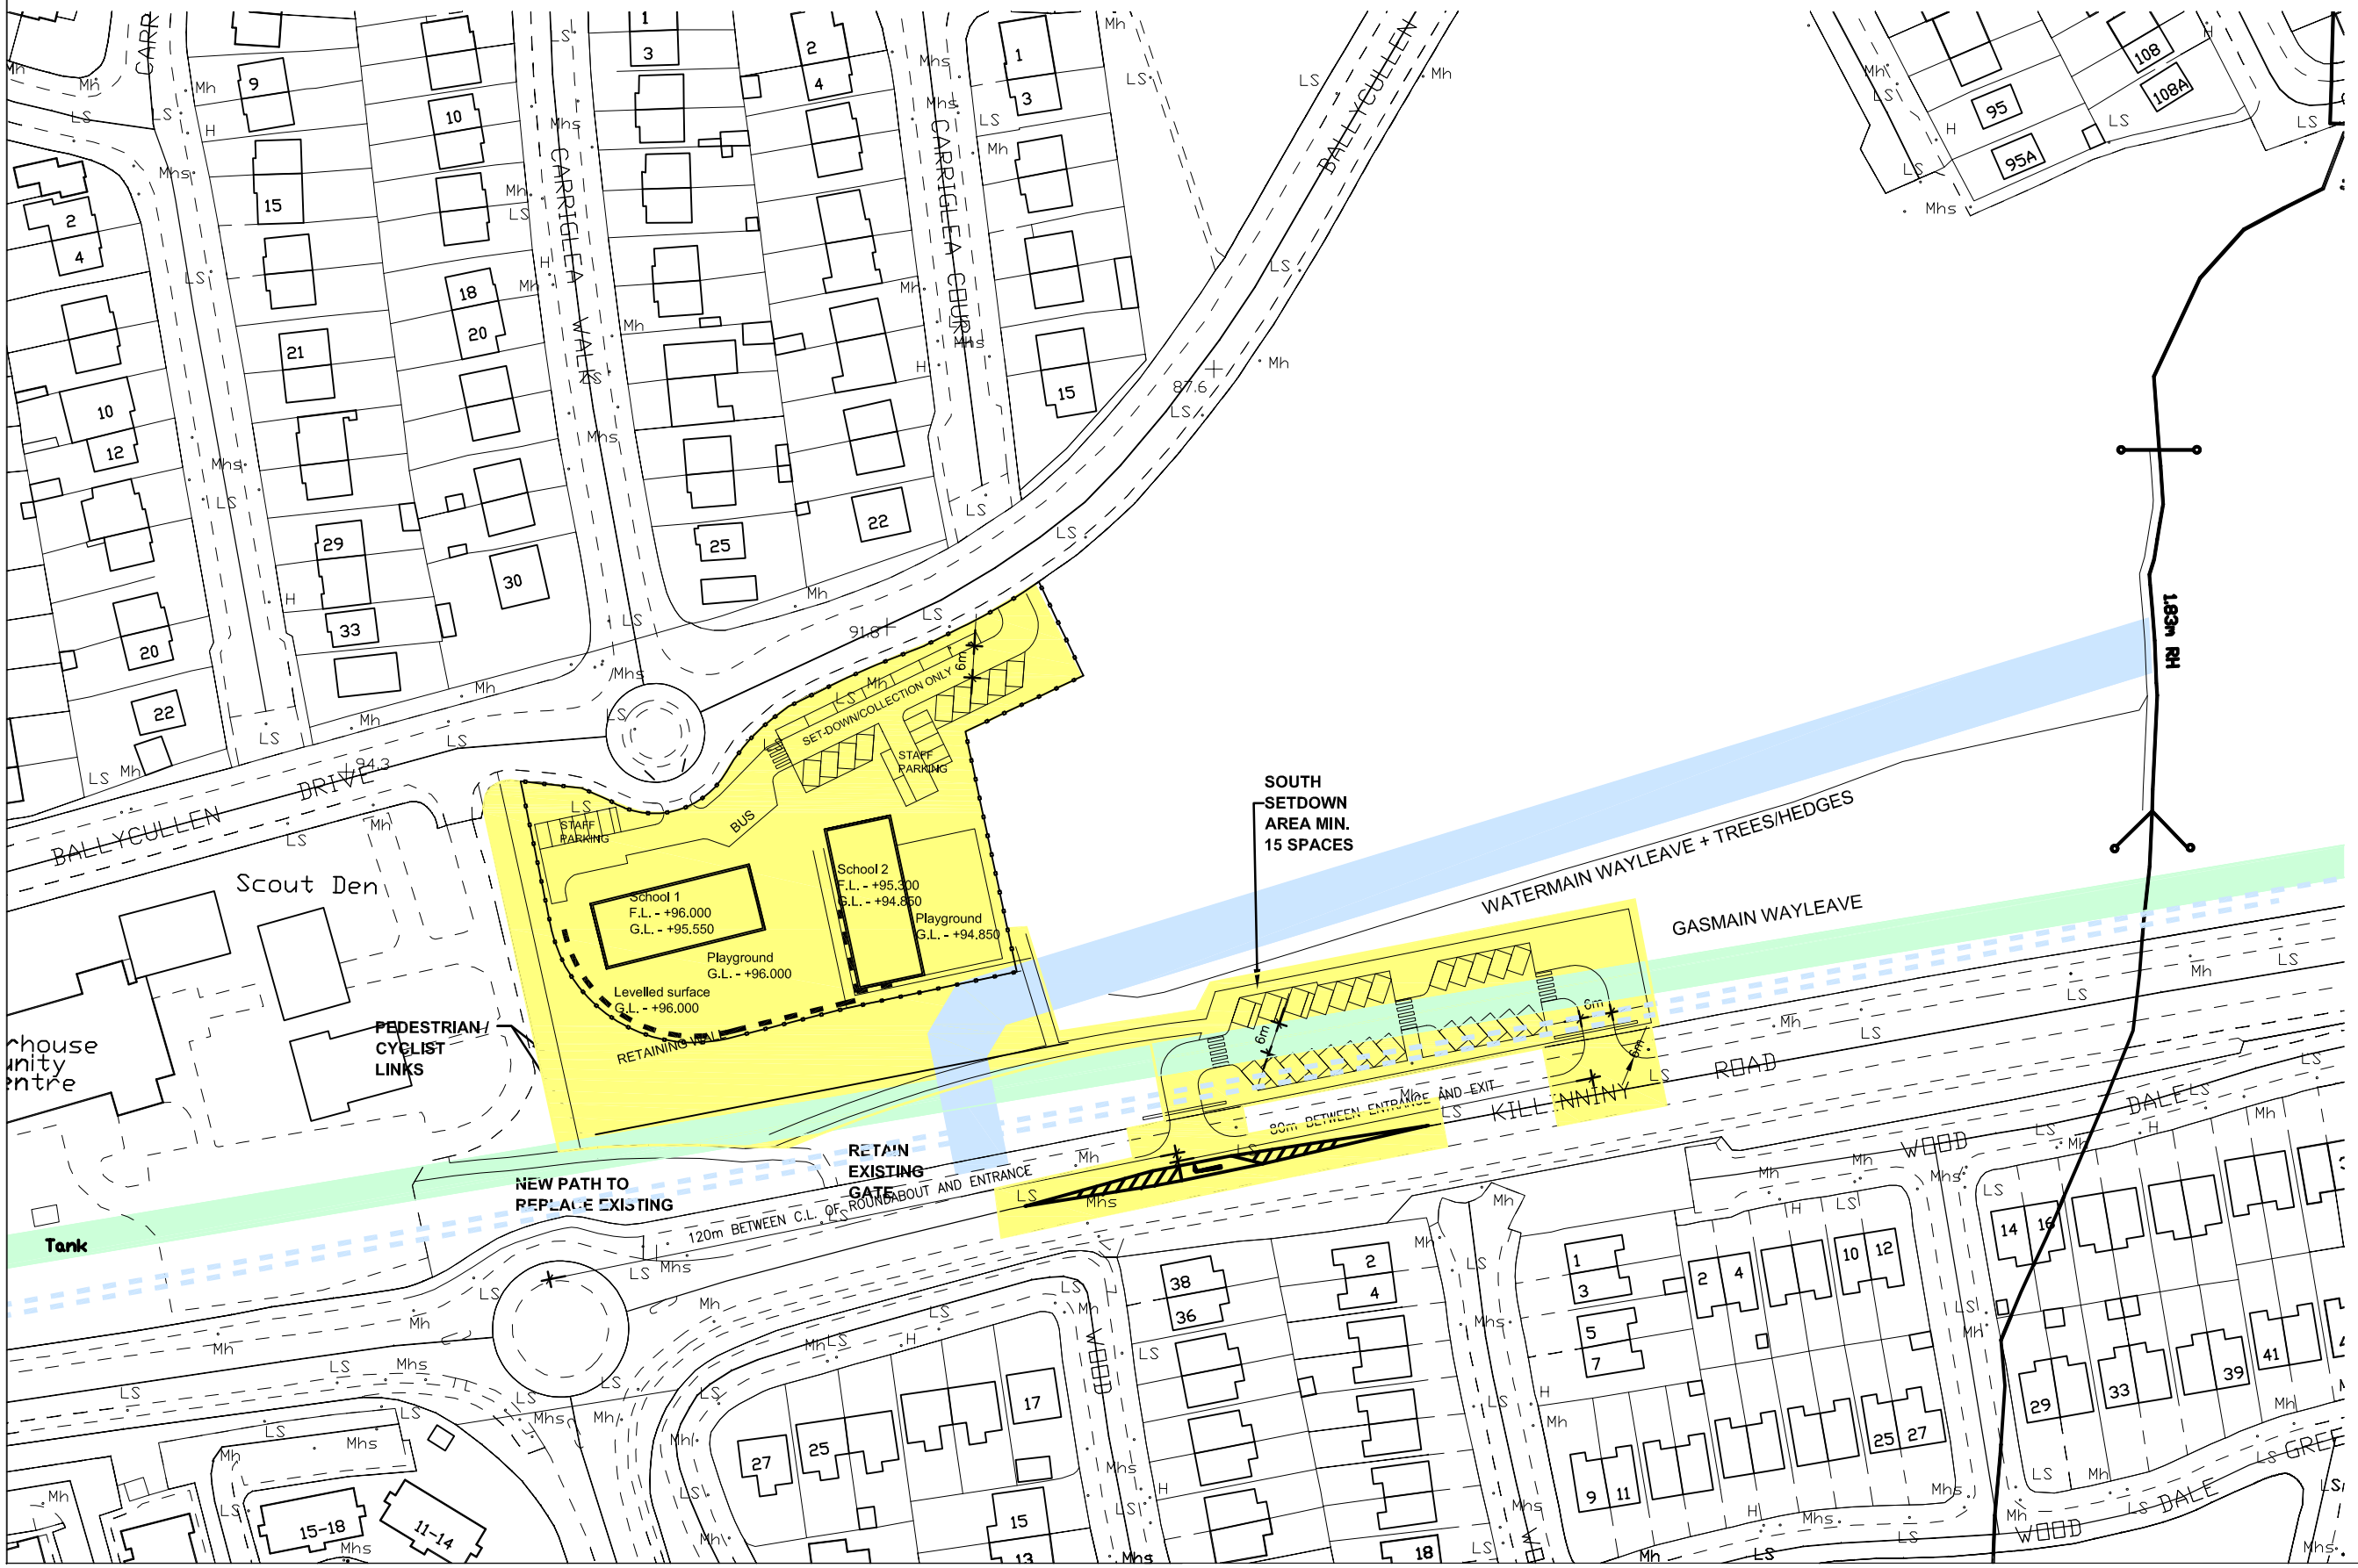

NORTH:

ALL DRAWINGS ARE THE COPYRIGHT OF THE ARCHITECTS AND MAY NOT BE USED IN WHOLE OR IN PART WITHOUT THEIR EXPRESSED PERMISSION IN WRITING.DO NOT SCALE USE WRITTEN DIMENSIONS ONLY. ALL DIMENSIONS TO BE CHECKED ON SITE BY THE CONTRACTOR AND ANY DISCREPANCIES REPORTED TO THE ARCHITECTS IMMEDIATELY.

NOTES / LEGENDS:

STEP 1

REVISED FOLLOWING MTG WITH DoES + QBB - SITE OUTLINE OMITTED	13/05/2013	F
REVISED FOLLOWING CONSULTATION WITH ROADS DEPT	28/02/2013	E
REVERT TO ORIGINAL TEMP SCHOOL LOCATION + AMEND SOUTH SET-DOWN AREA	27/02/2013	D
REVISION OF TEMP SCHOOL LOCATION + STAGES FOLLOWING CONSULTATION WITH COUNCIL	26/02/2013	C
EXCAVATION LINE/RETAINING STRUCTURE OUTLINE AMENDED TO REFLECT LONG TERM LAYOUT	05/02/2013	B
SET-DOWN/PARKING AT NORTH SIDE OF SITE AMENDED	04/02/2013	A

Comhairle Contae Átha Cliath Theas
South Dublin County Council
Architects' Department,
County Hall, Tallaght,
Dublin 24.
Tel: 01 414 9000

County Architect - Eddie Conroy
B. Arch., M. Arch.Sc., FRIAI.

PROJECT:

SCHOOLS PROGRAMME
KILLINNINY SITE F03

DRAWING:

2 TEMPORARY SCHOOLS ACCESSED FROM BALLYCULLEN DRIVE

SKETCH

SCALE: 1:1250	PAPER SIZE: A3
DRAWN BY: JG	CHECKED BY: -
JOB NO. 2012/11	DRAWING NO. 12/11/SK/070
DATE OF ORIGIN: JAN 2013	REV: F