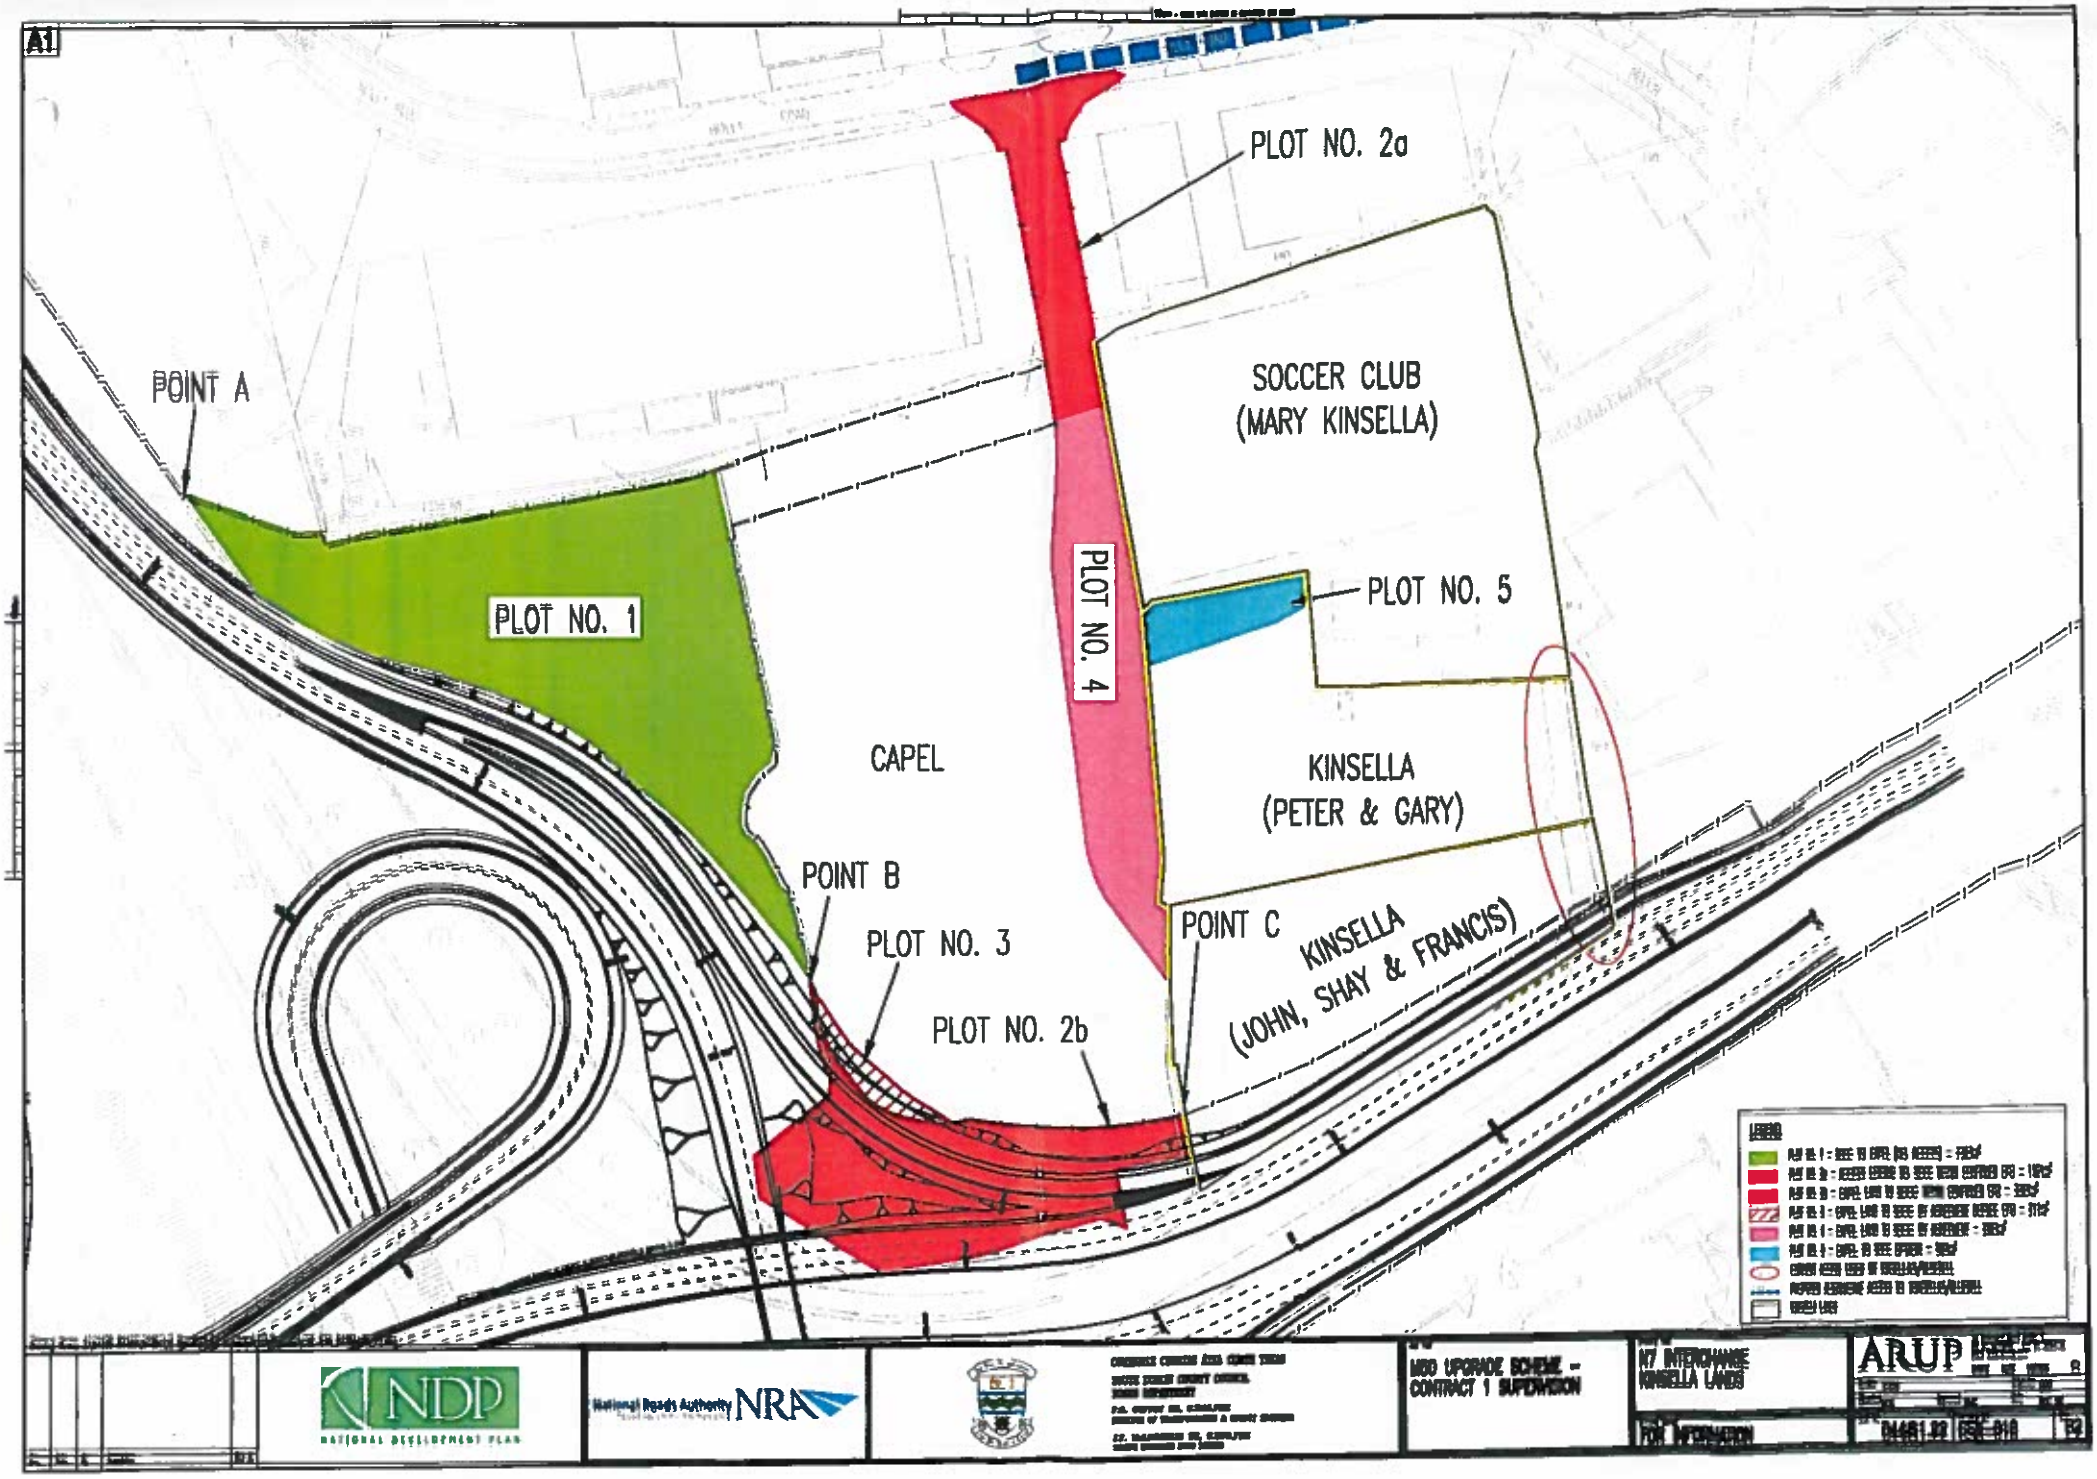
A1
PLOT NO. 2a
POINT A
SOCCER CLUB
(MARY KINSELLA)
PLOT NO. 1
PLOT NO. 4
PLOT NO. 5
CAPEL
KINSELLA
(PETER & GARY)
POINT B
PLOT NO. 3
POINT C
KINSELLA
(JOHN, SHAY & FRANCIS)
PLOT NO. 2b
NDP
NATIONAL DEVELOPMENT PLAN
National Roads Authority NRA
M20 UPGRADE SCHEME –
CONTRACT 1 SUPERVISION
N7 INTERCHANGE
KINSELLA LANDS
FOR INFORMATION
ARUP