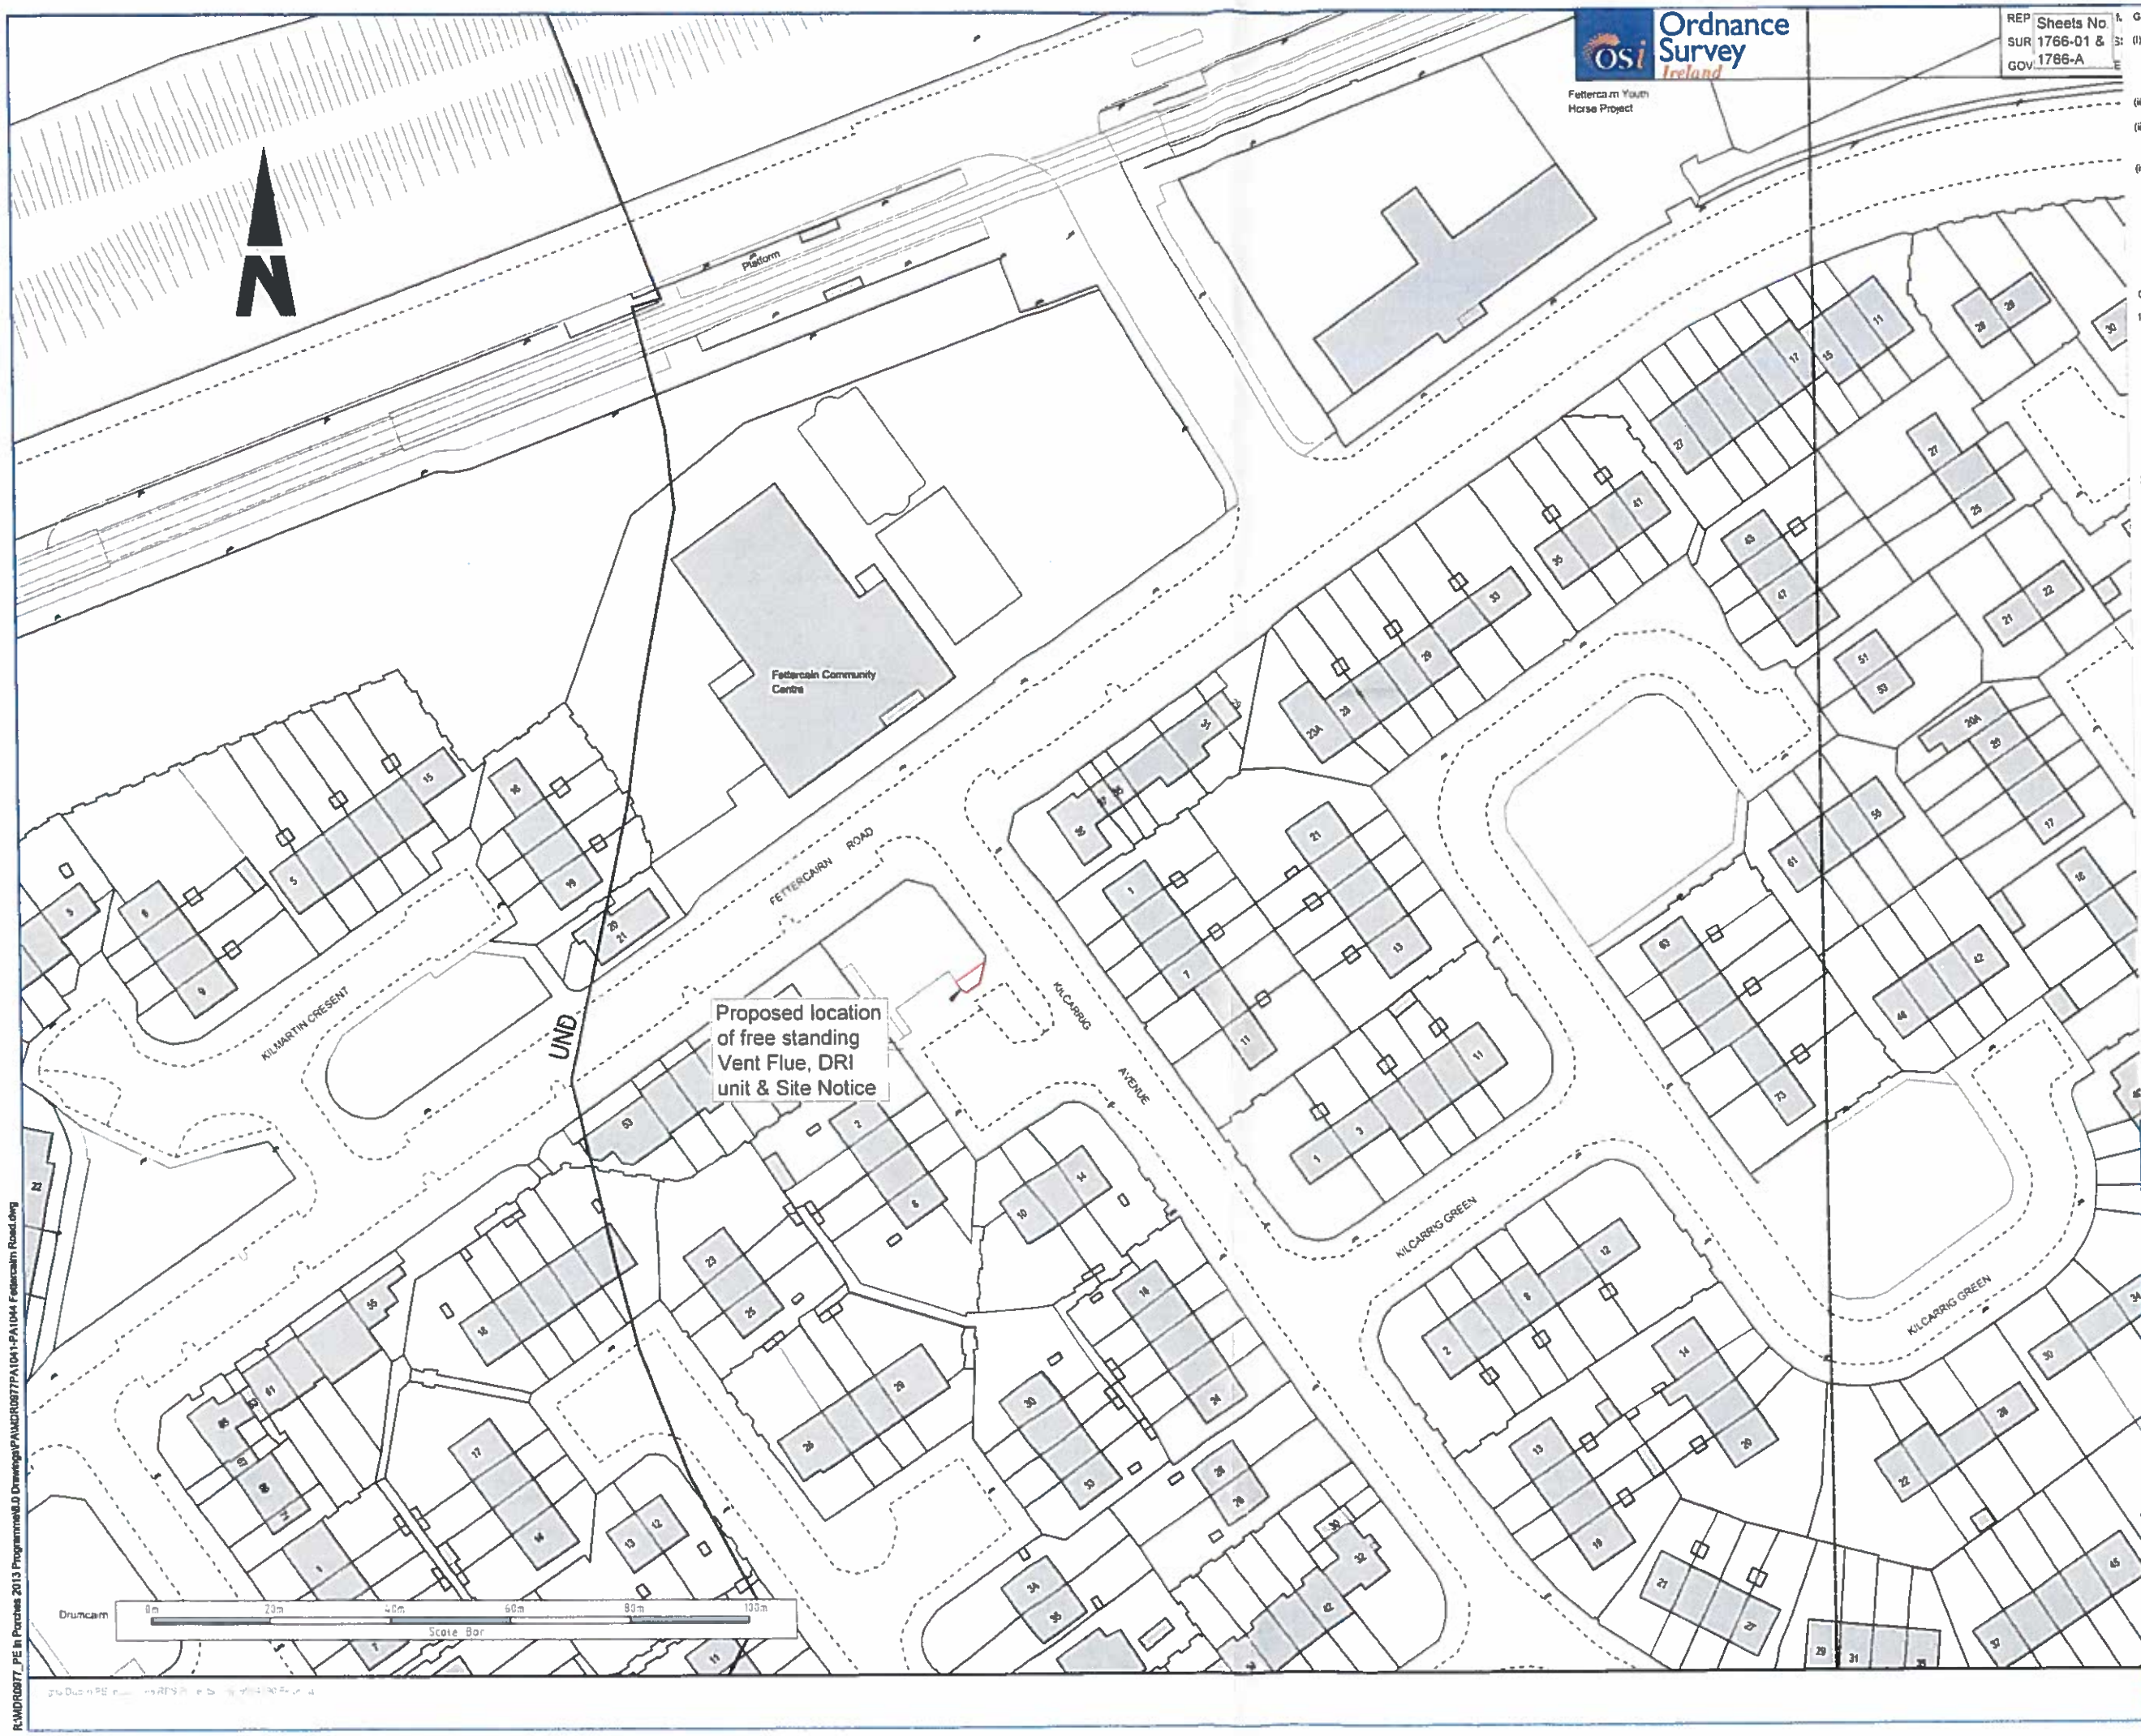

General Notes

(i) This drawing is the property of RPS Consulting Engineers. It is a confidential document and must not be copied, used, or its content divulged without prior written consent.

(ii) All Levels taken from Temporary Local Benchmark.

(iii) DO NOT SCALE, use figured dimensions only. If in doubt ask.

(iv) Hard copies, dwf and pdf will form a controlled issue of the drawing. All other formats (dwg etc) are deemed to be an uncontrolled issue and any work carried out based on these files is at the recipients own risk. RPS will not accept any responsibility for any errors from the use of these files either by human error by the recipient, listing of the un-dimensioned measurements, compatibility with the recipients software, and any errors arising when these files are used to aid the recipients drawing production, or setting out on site

GNI General Notes

1 Distribution Network:
Please note the distribution network information provided is a general guide and the accuracy there of cannot be guaranteed. Service pipes are not shown but their presence should be anticipated. No liability is accepted for any discrepancy, omission or deviation and the actual position of mains and services must be verified and established on site before any mechanical excavating plant is used. The information is supplied without prejudice and in the event of any proposed excavation taking place hard copy drawings should be requested from Ervia

2 Gas Networks Ireland recommends that excavation works within the vicinity of gas pipelines are carried out in accordance with the Health and Safety Authority 'Code of Practice for Avoiding Danger from Underground Services'

D01 DRAFT ISSUE

No	Date	Amendment Issue	App

Client: Gas Networks Ireland

RPS
First Floor, Motor City, Kylemore Road, Dublin 12.
T +353 1 420 3100
F +353 1 462 0814
W www.rpsgroup.com/ireland
E ireland@rpsgroup.com

Drawn JBR
Checked SMcC
Approved CB
Date 16/03/2017
Scale 1:500 @ A1, 1:1,000 @ A3

Project: 4-Bar PE in Porches, Fettercairn Road, Tallaght

Title: Maximo No. 9094390
SITE LOCATION MAP
Drawing 1 of 4

File Ref: MDR0977PA1041-PA1044 Fettercairn Road.dwg

Job No. MDR0977 | Drg No. PA1041 | Rev D01

R:\MDR0977_PE in Porches 2013 Programme\6.0 Drawings\PA\MDR0977PA1041-PA1044 Fettercairn Road.dwg