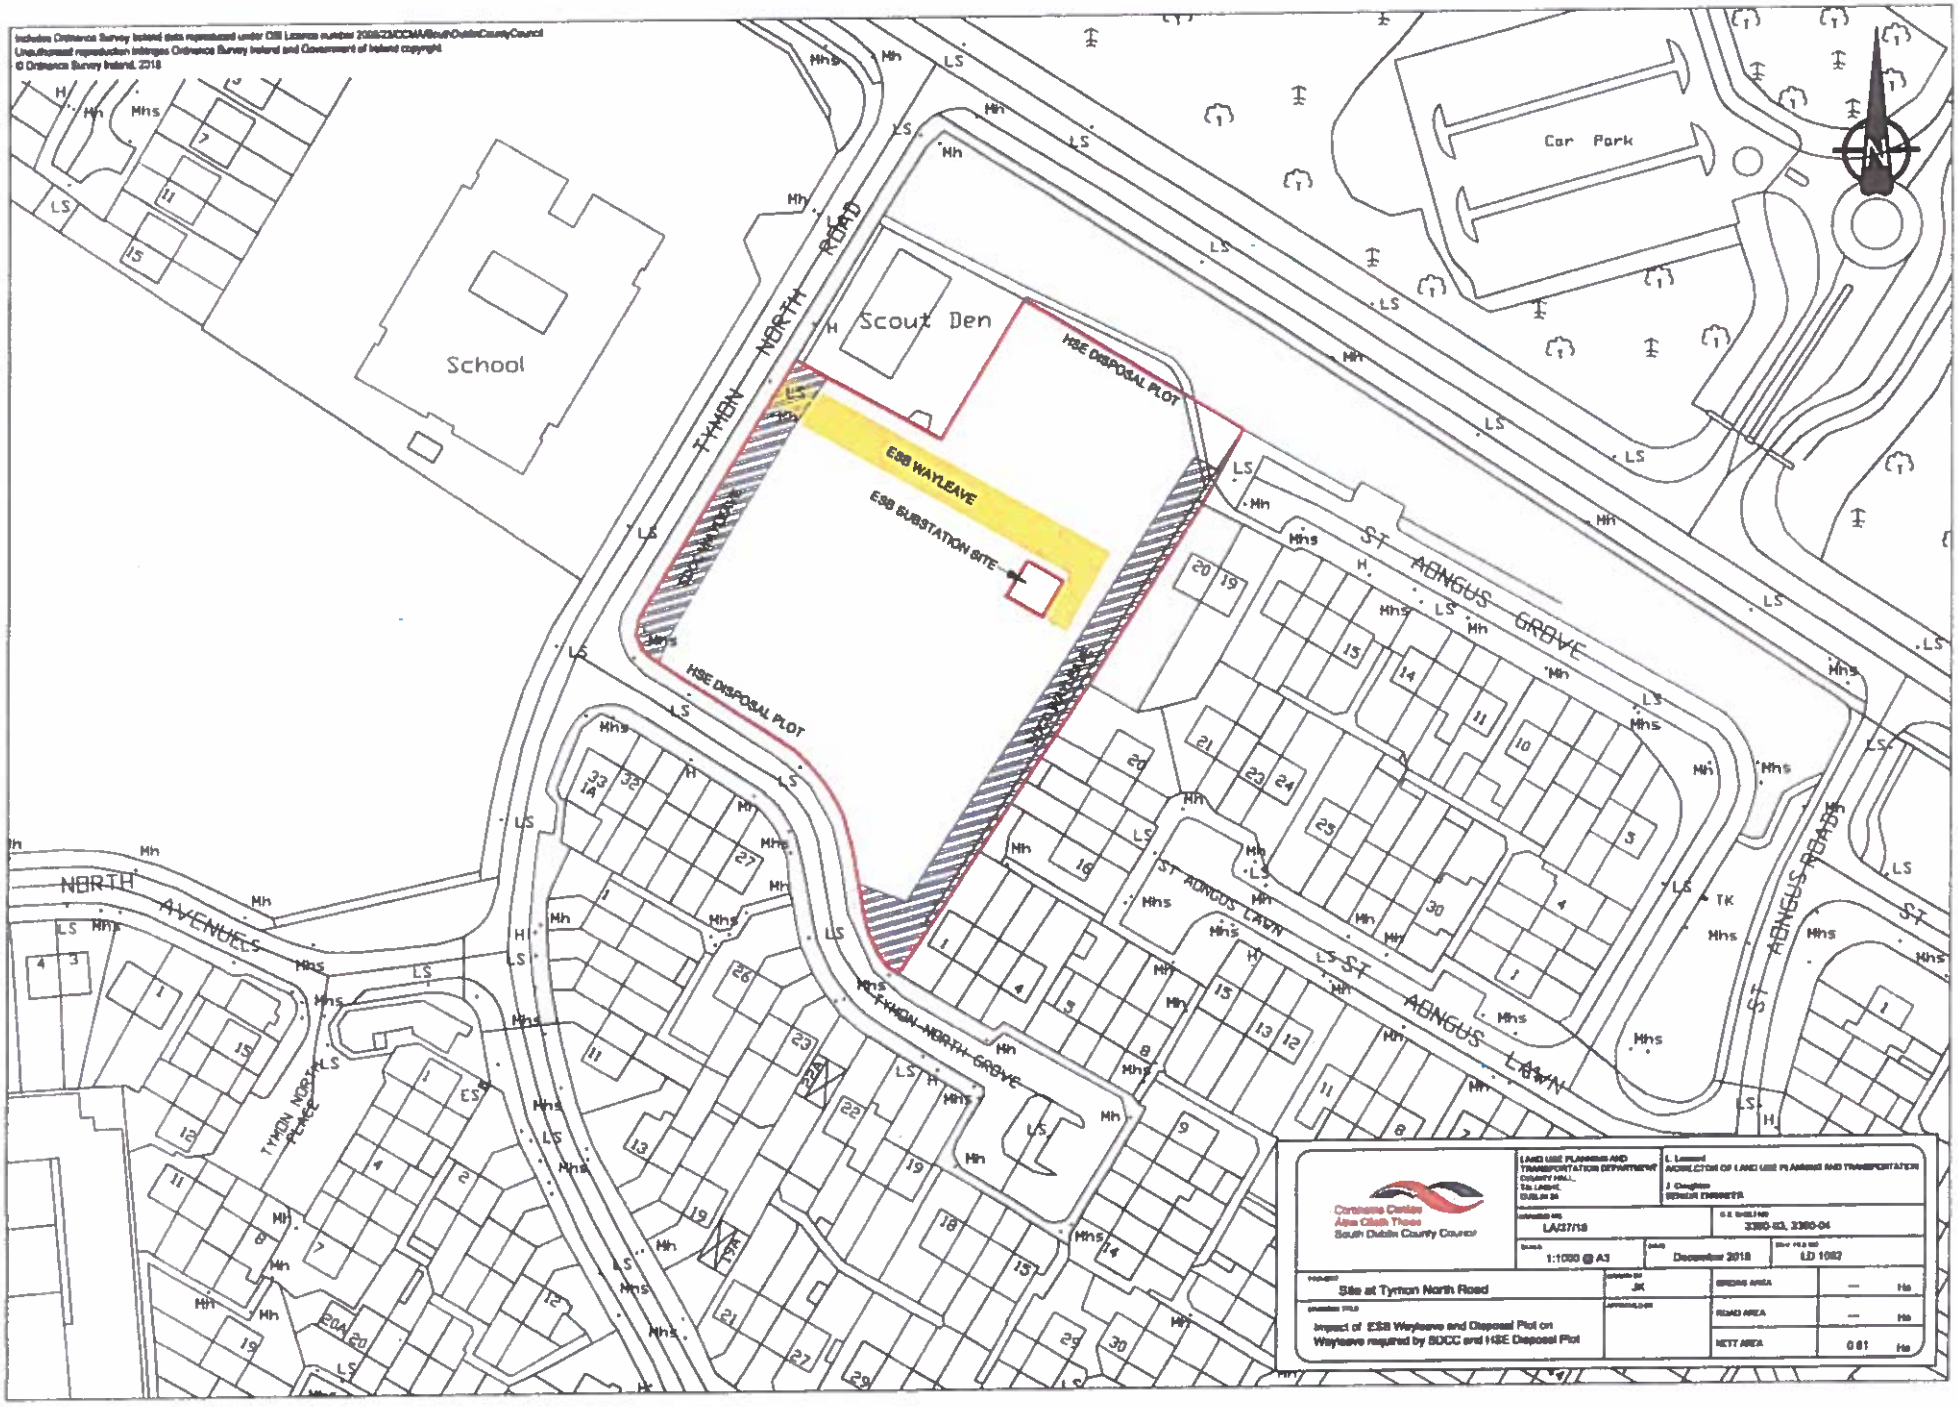
Includes Ordnance Survey Ireland data reproduced under OSI Licence number 2006/ZMCCMA/Bo/4/DublinCountyCouncil
Unauthorised reproduction infringes Ordnance Survey Ireland and Government of Ireland copyright
© Ordnance Survey Ireland, 2018
School
Scout Den
Car Park
TYMON NORTH ROAD
ESB WAYLEAVE
ESB SUBSTATION SITE
HSE DISPOSAL PLOT
HSE DISPOSAL PLOT
ST AONGUS GROVE
ST AONGUS LAWN
ST AONGUS ROAD
NORTH AVENUES
TYMON NORTH PLACE
TYMON NORTH GROVE
Comhairle Contae Átha Cliath Theas
South Dublin County Council
LAND USE PLANNING AND TRANSPORTATION DEPARTMENT
COUNTY HALL,
Tallaght,
DUBLIN 24
A. Leonard
DIRECTOR OF LAND USE PLANNING AND TRANSPORTATION
J. Coughlan
SENIOR ENGINEER
LA27/18
3380-03, 3380-04
1:1000 @ A3
December 2018
LD 1082
Site at Tymon North Road
JK
Impact of ESB Wayleave and Disposal Plot on Wayleave required by SDCC and HSE Disposal Plot
GROSS AREA — Ha
ROAD AREA — Ha
NETT AREA 0.81 Ha