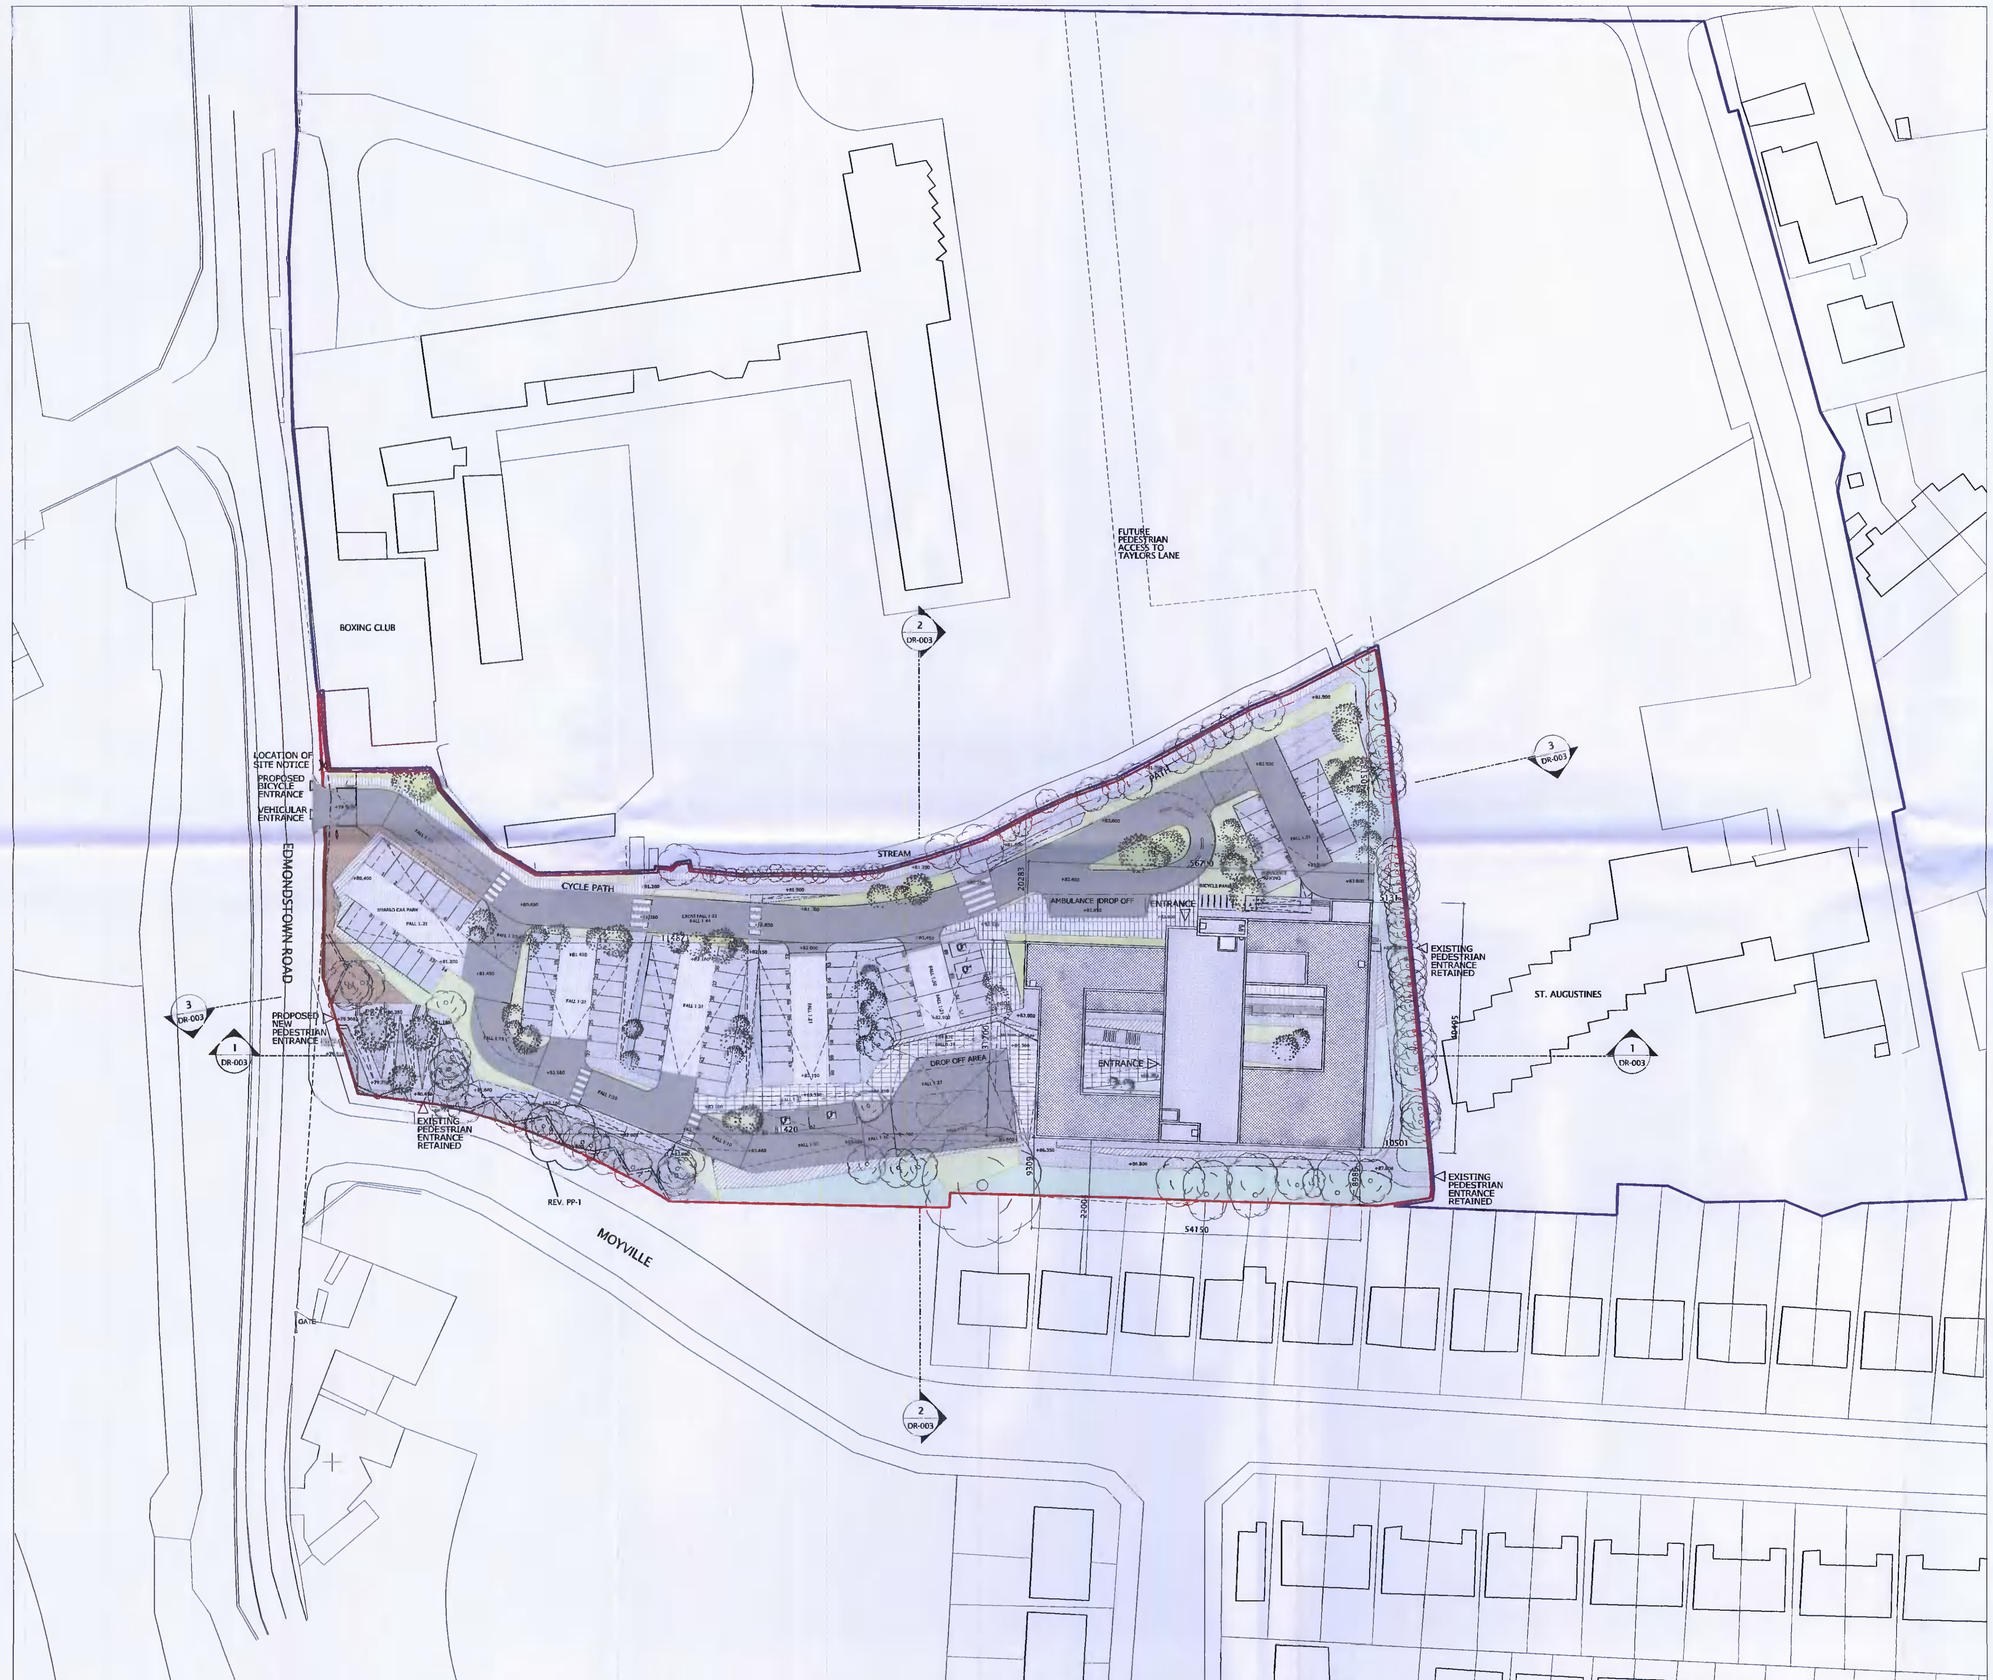

All levels and dimensions on this sheet are to be checked on site. No dimensions are to be scaled. Any discrepancies on this sheet are to be reported to the architect. All work on this sheet is subject to a copyright. All work to comply with N.B.R.

NO. OF PARKING SPACES

77 no. REGULAR PARKING SPACES
4 no. ENABLING PARKING
2 no. AMBULANCE PARKING
26 no. BICYCLE SPACES

LANDSCAPE FEATURES

1. GALVANISED MESH GATES
2. PLANTED GALVANISED MESH BOUNDARY FENCE
3. RC WALL TO 1100mm
4. TIMBER GUARDING TO 1100mm
5. PCC SIGNAGE
6. BORD GAIS CABINET
7. 1.5m HIGH TIMBER CLAD STEEL GATES

PLANTING LEGEND

- VIBURNUM/HEBE
- HEBE/THYME
- THYME/STIPA ARUNDINACEA (PHESANT'S TAIL GRASS)
- STIPA ARUNDINACEA (PHEASANT'S TAIL GRASS) / KARL FORESTER (FEATHER REED GRASS)
- CAREX PENDULA (HANGING SEDGE) / STIPA ARUNDINACEA (PHESANTS TAIL GRASS)
- LONICERA JAPONICA (HONEYSUCKLE) / PARTHENOCISSUS INSERTA (GRAPE WOODBINE) ON TIMBER RETAINING STRUCTURE
- LONICERA JAPONICA (HONEYSUCKLE) / PARTHENOCISSUS INSERTA (GRAPE WOODBINE) ON FENCING

SURFACES LEGEND

- PAVOIRS
- COLOURED TARMACADAM 1
- COLOURED TARMACADAM 2
- PERMEABLE PAVING 1
- PERMEABLE PAVING 2
- BREEDON GRAVEL

N

- EXTENT OF ADJACENT LAND OWNED BY SAME OWNER AS THAT WITHIN REDLINE BOUNDARY
- EXTENT OF SITE OUTLINE TO WHICH APPLICATION APPLIES

PLANNING

ENTRANCE REMOVED	MAY 2014

drawing: SITE PLAN –PROPOSED

drawing no.	scale	drawn	project no.
P7-RAT-AR-BMA-DR-004	1:500@A1	AH	0287
	date OCT 2013	checked MB/KM	revision PP – 1

project: RATHFARNHAM PRIMARY CARE CENTRE

client: HEALTH SERVICE EXECUTIVE