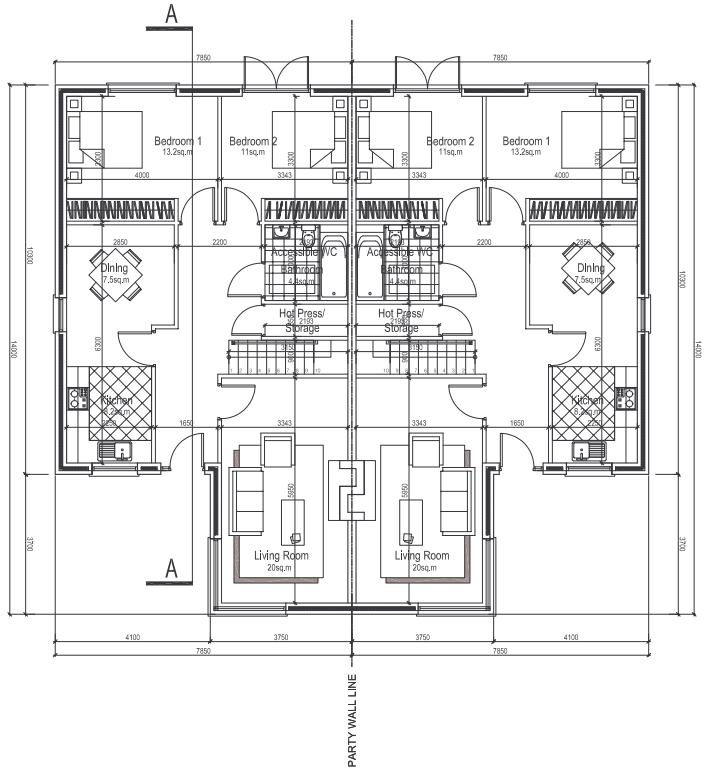

Ground Floor Plan 1:100

[84.5 Sq.m.]

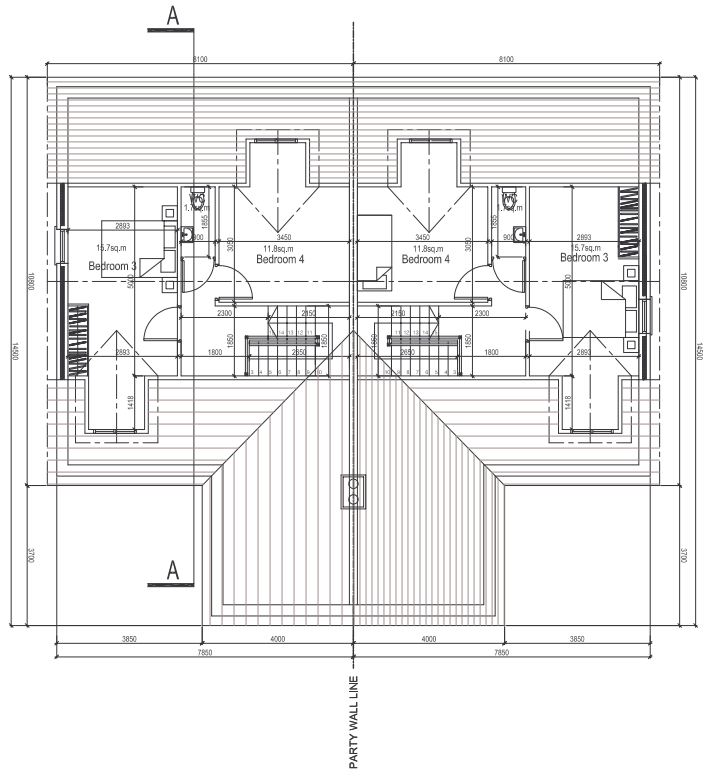

Developed Roof-Space 1:100

[41.0 Sq.m.]

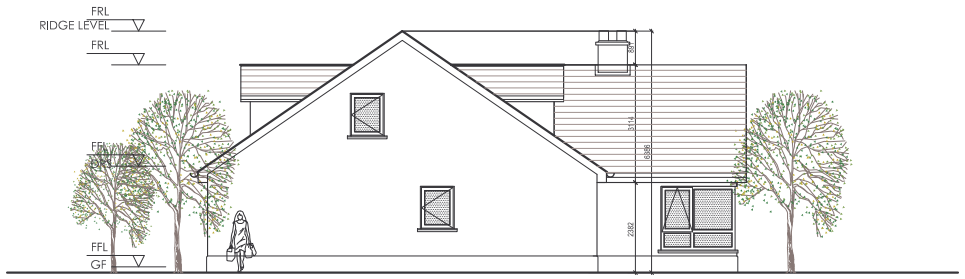

Side Elevation 1:100

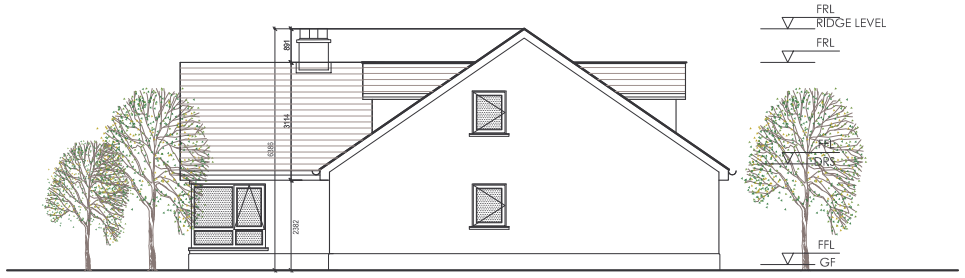

Side Elevation 1:100

Front Elevation 1:100

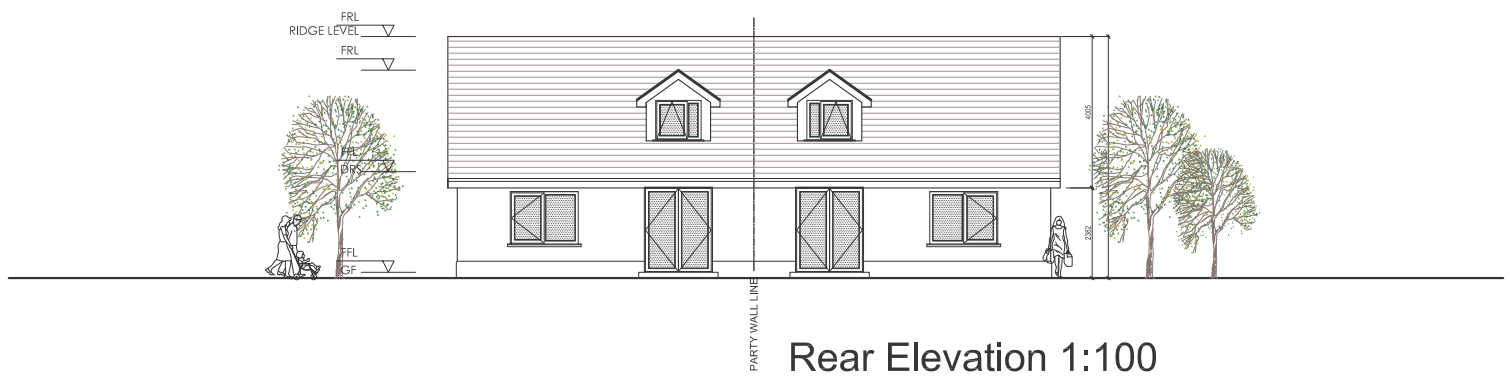

Rear Elevation 1:100

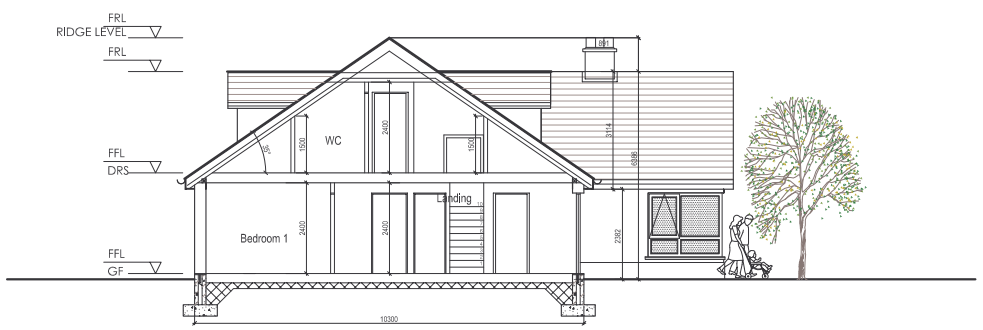

Section A-A 1:100

NOTES	ISSUE STATUS
1. Copyright Reserved. 2. Work to figured dimensions only. Do not scale drawing. 3. The contractor is responsible for checking all levels and dimension on site and shall refer all discrepancies to the Architect. 4. Where appropriate, for details of R.C. structure, or mechanical and electrical details, see Engineers drawings. 5. Proprietary Items shall be fixed in strict accordance with manufacturers Instructions. 6. Sizes of proprietary items shall be checked with manufacturer. 7. The contractor shall be responsible for the co-ordination of structure, finishes and services.	PROGRESS INFORMATION ONLY PLANNING APPLICATION TENDER FIRE CERT CONSTRUCTION AS BUILT COMPLIANCE

No.	Date	Revision	Initials

Project.	HOUSING DEPARTMENT, SDCC COLDCUT ROAD GROUP HOUSING SCHEME		Job No. 04/55
Drawing Title.	PLANS, ELEVATIONS, SECTION		Dwg No. P 102
Drawn By. MARTIN ERTL	Checked. NDB	Scale. 1:100	Rev No.
File: 04/55/03/02 APPLICATION/GROUP HOUSING SCHEME		Date. 08.03.06	

24 Fitzwilliam Place Dublin 2 Ireland
TEL (353 1) 678 99 55 FAX (353 1) 661 63 47 E-MAIL Info@ndba.ie

n d b a
Niall D. Brennan Associates
ARCHITECTS | INTERIOR DESIGNERS | PLANNERS