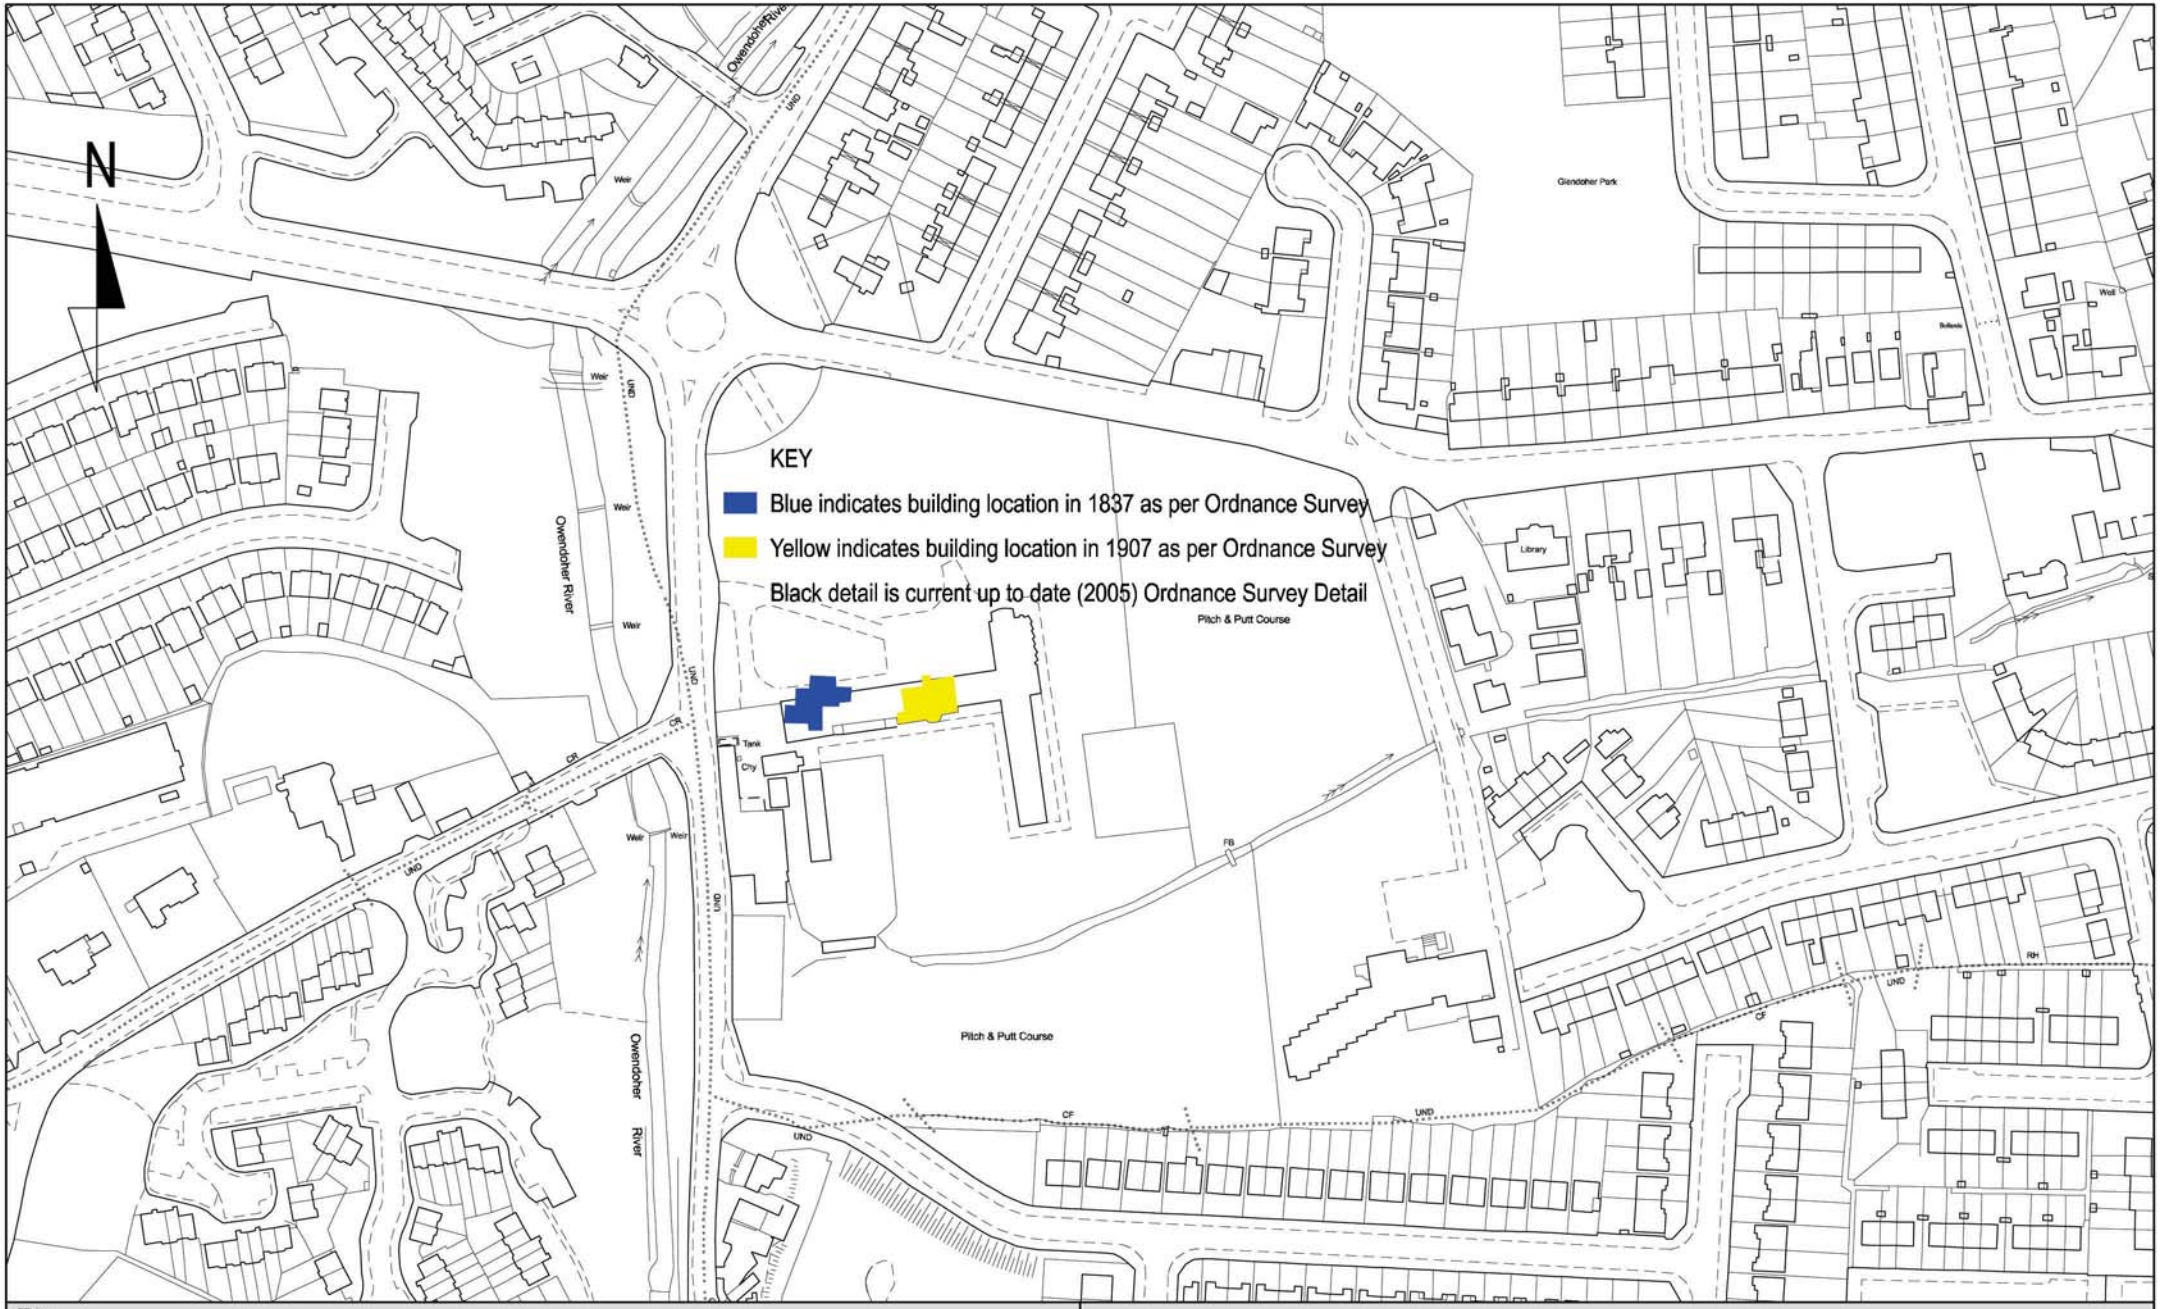

Title : St. Catherine's, Ballyboden			
Drawn By : A.O.C.	Prepared For : I. McI		
Drawing Name / Location : St_Catherines.dgn	Scale :	Date : April 2006	

SOUTH DUBLIN COUNTY COUNCIL

PLANNING DEPARTMENT

T. Doherty
Director of Planning.