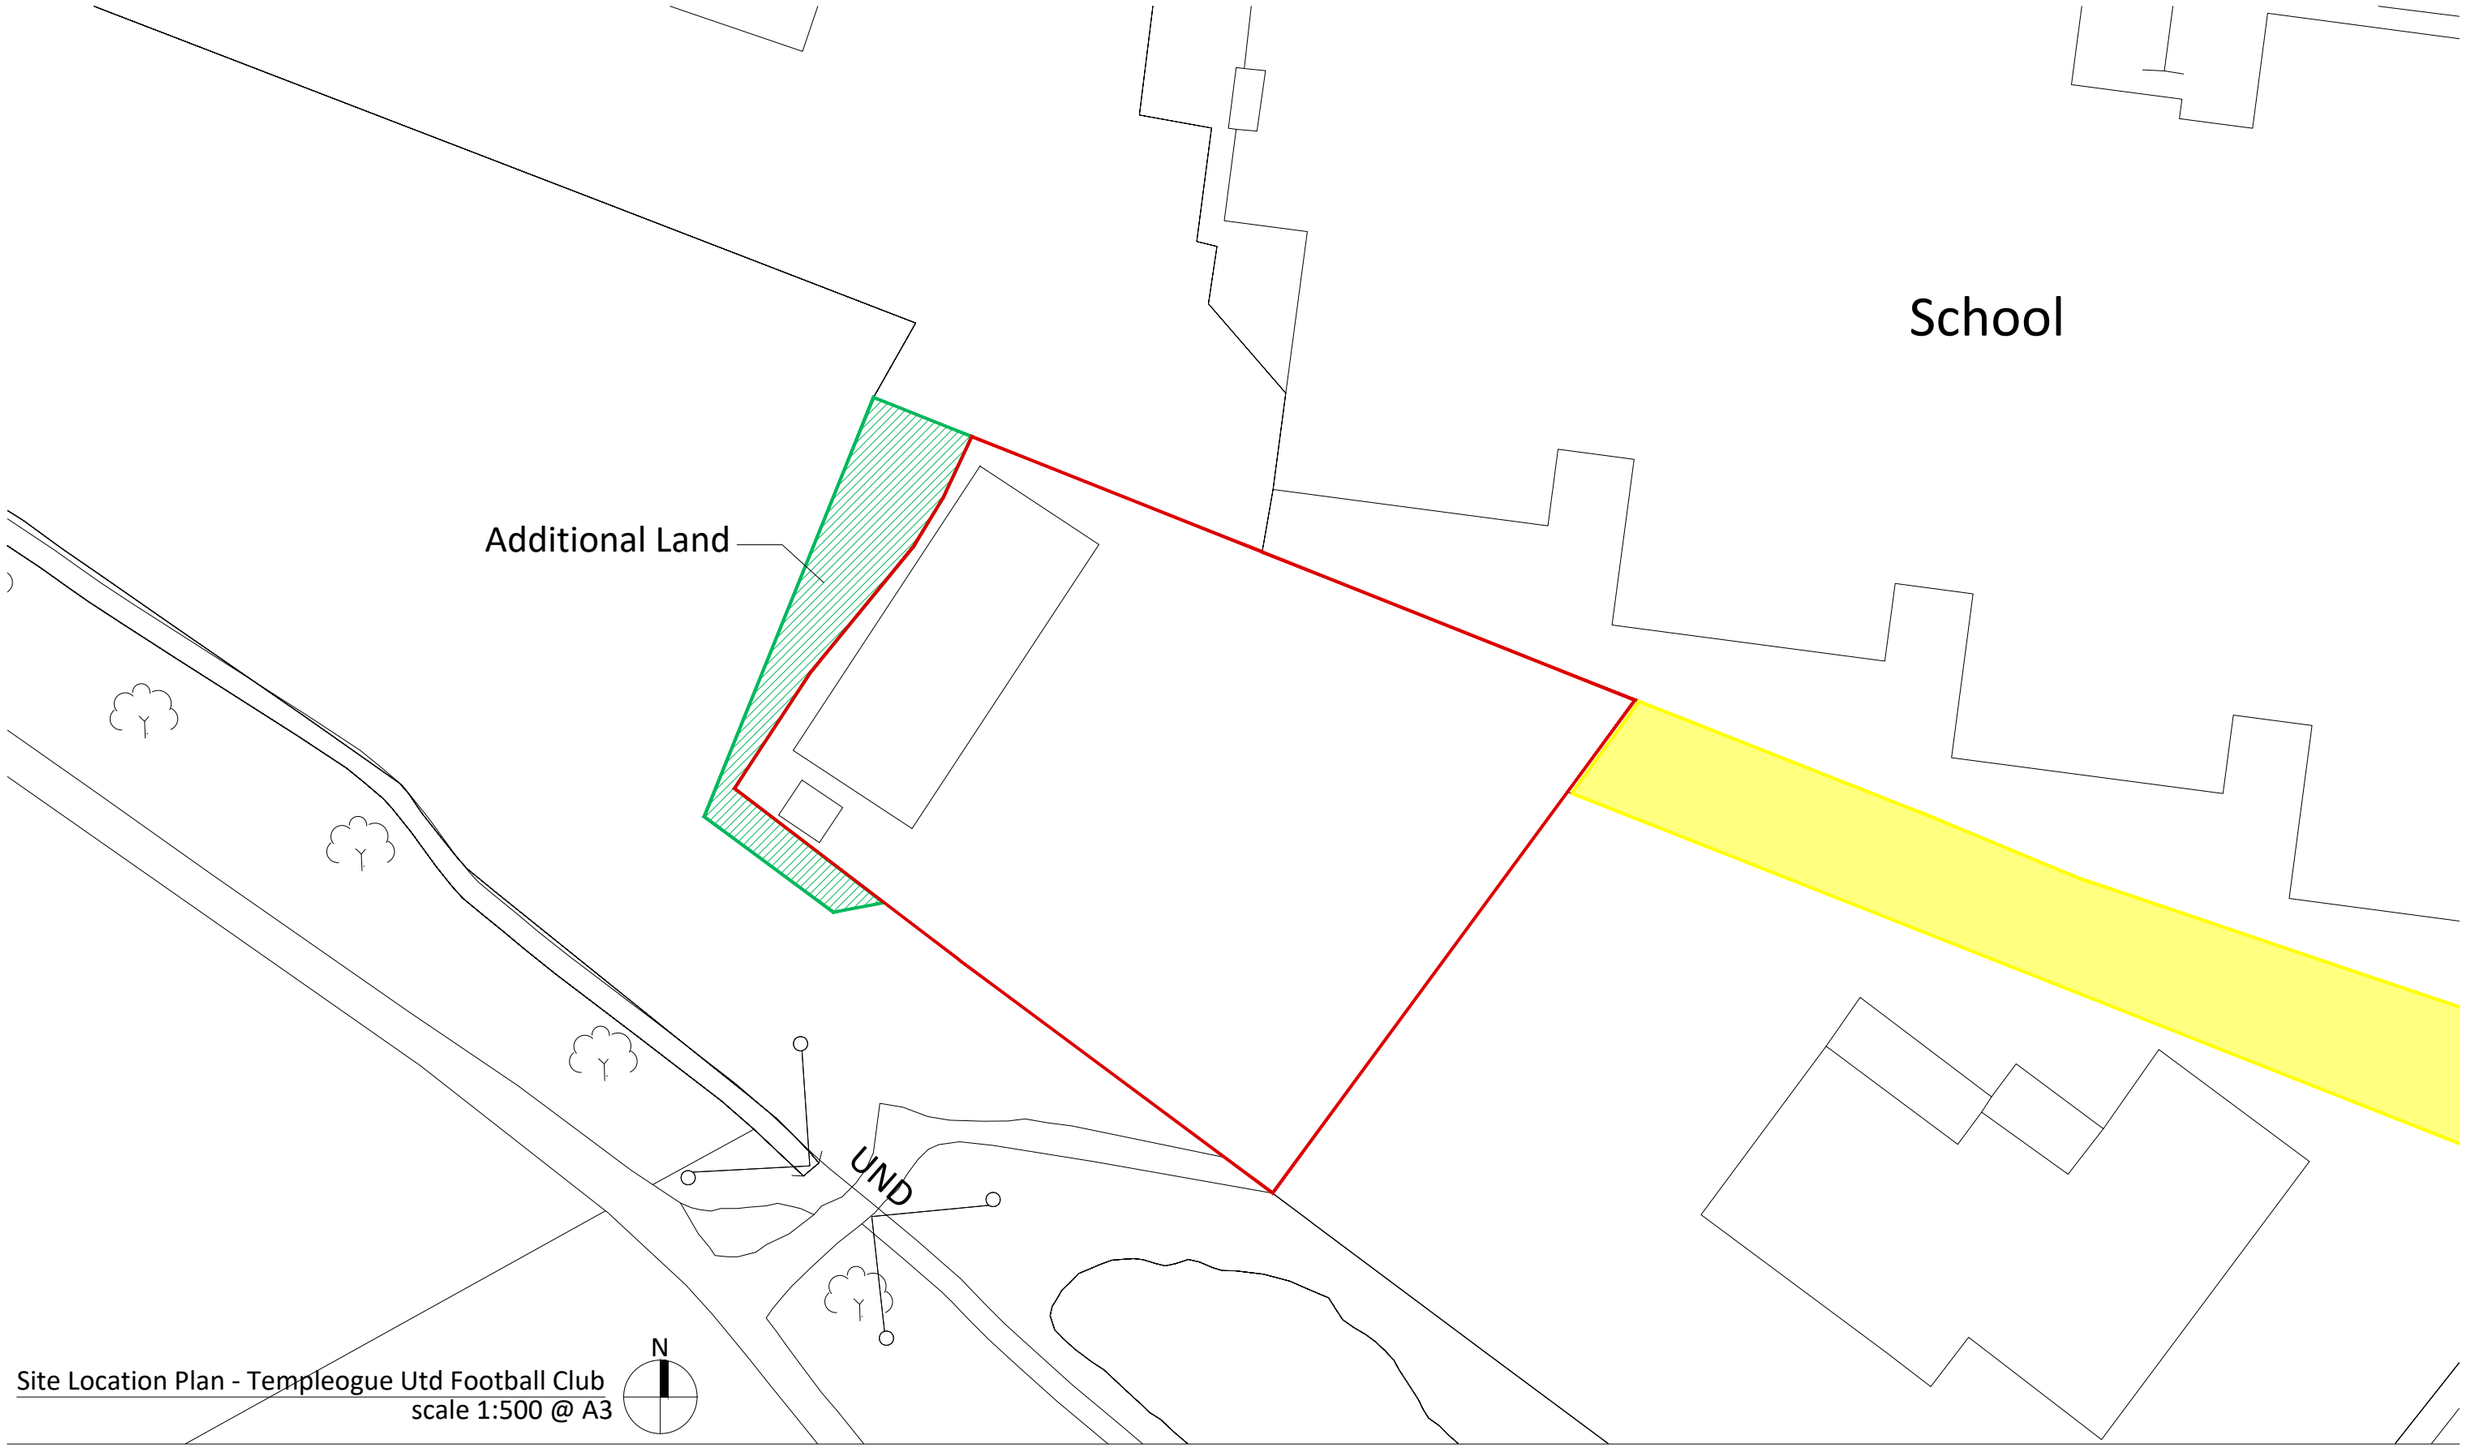

Site Location Plan - Templeogue Utd Football Club
scale 1:500 @ A3

Current Boundary & Additional Land Requirement

FOR INFORMATION

Existing SDCC Land Under Management License to Templeogue Utd Football Club
- Site Area 2343m² / 0.234ha

Additional Land Required to facilitate Clubhouse Extension and Escape Routes
- Site Area 230m² / 0.023ha

Existing Right of Way (No Proposed Change)
- Area 1458m² / 0.146ha

NOTES :

FIGURED DIMENSIONS ONLY TO BE TAKEN FROM THIS DRAWING.
ALL DIMENSIONS TO BE CHECKED ON SITE PRIOR TO MANUFACTURE. CONSULTANTS TO BE INFORMED IMMEDIATELY OF ANY DISCREPANCIES BEFORE WORK PROCEEDS THIS DRAWING TO BE READ IN CONJUNCTION WITH STRUCTURAL ENGINEERS, FIRE AND M&E DWGS. & SPECIFICATION
ALL WORK TO BE CARRIED OUT IN ACCORDANCE WITH THE CURRENT BUILDING REGULATIONS AND THE SPECIFICATION

Revision Description	Date	Rev. No.	Issued by

Quinn Architectural Design Services
Planning Applications
Extension & Renovation
Presentation
Visualisation
Anthony Quinn
BSc. Hons Arch Tech
25 Elmcastle Green
Tallaght, Dublin 24
+353 858198266
aquinn.ads@gmail.com

Project No.: 2211
Project Lead: --
Drawn By: AQ
Model No.: LS(00)_PA
Purpose: Information
Scale @ A3: 1:500
Date Printed: 24.05.2022
Current Rev.: -

Project: Extension And Refurbishment To Clubhouse
Location: Wellingron Lane, Templeogue, Dublin
Client: Templeogue Utd Football Club

Drawing Title: Additional Land Requirement Request
Drawing No.: 2211_LS_00_AL

Suitability - Checked By - Date