


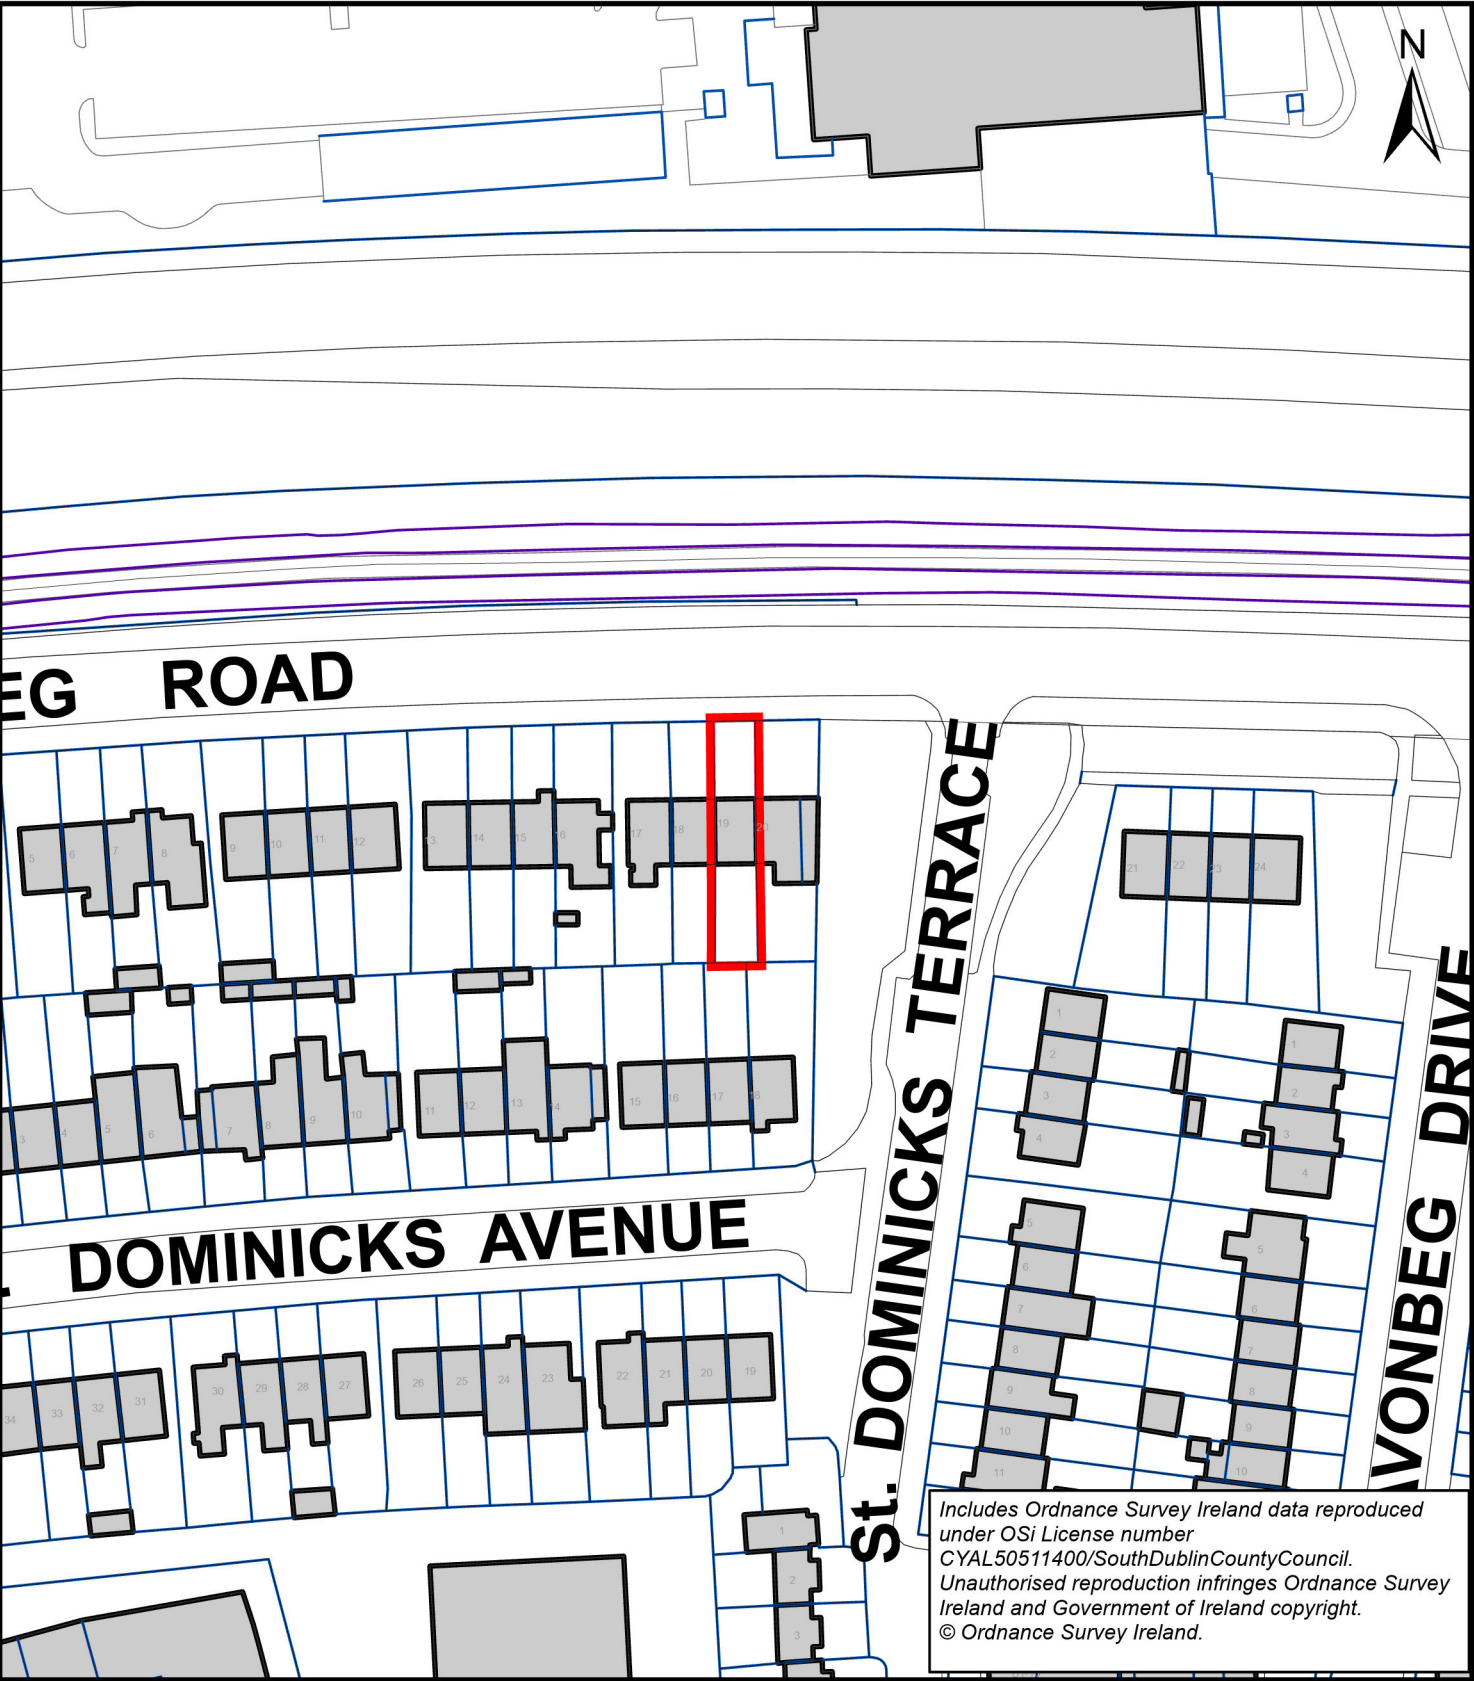

Includes Ordnance Survey Ireland data reproduced under OSi License number CYAL50511400/SouthDublinCountyCouncil. Unauthorised reproduction infringes Ordnance Survey Ireland and Government of Ireland copyright. © Ordnance Survey Ireland.

|   |                                                              |   |                                                                             |
|---|--------------------------------------------------------------|---|-----------------------------------------------------------------------------|
| <div><div>SDCC</div><div>Comhairle Contae South Dublin<br/>Átha Cliath Theas County Council</div></div> <div><b>ECONOMIC ENTERPRISE AND TOURISM DEVELOPMENT,<br/>CIVIC OFFICES,<br/>TOWN HALL,<br/>TALLAGHT, DUBLIN 24.</b></div> |                                                              | <div><b>Ground Rent</b></div> <div><b>DESCRIPTION OF HOUSE PLOTS ON MAP</b></div> <div><b>OUTLINED RED,</b></div> |                                                                             |
| <div><b>HOUSE SCHEME:</b><br/>Avonbeg Road, Tallaght, Dublin 24</div>   |                                                              | <div><b>HOUSE No.</b><br/>19</div> <div><b>TENANT PURCHASER:</b><br/>Barra Doherty and Laura Sweeney</div>        |                                                                             |
| <div><b>RURAL DISTRICT:</b><br/>South Dublin</div>   | <div><b>ELECTORAL DIVISION:</b><br/>Tallaght-Millbrook</div> | <div><b>TOWNLAND:</b><br/>Tallaght</div>                                                                          | <div><b>DATE:</b><br/>23/07/2026</div>                                      |
| <div><b>SCALE:</b><br/>1:1,000</div>   | <div><b>O.S.S</b><br/>3390-15</div>                          | <div><b>FOLIO No.</b><br/>DN70213L</div>                                                                          | <div><b>AREA:</b><br/>176.954271 sqm</div> <div><b>REF:</b><br/>GR193</div> |