


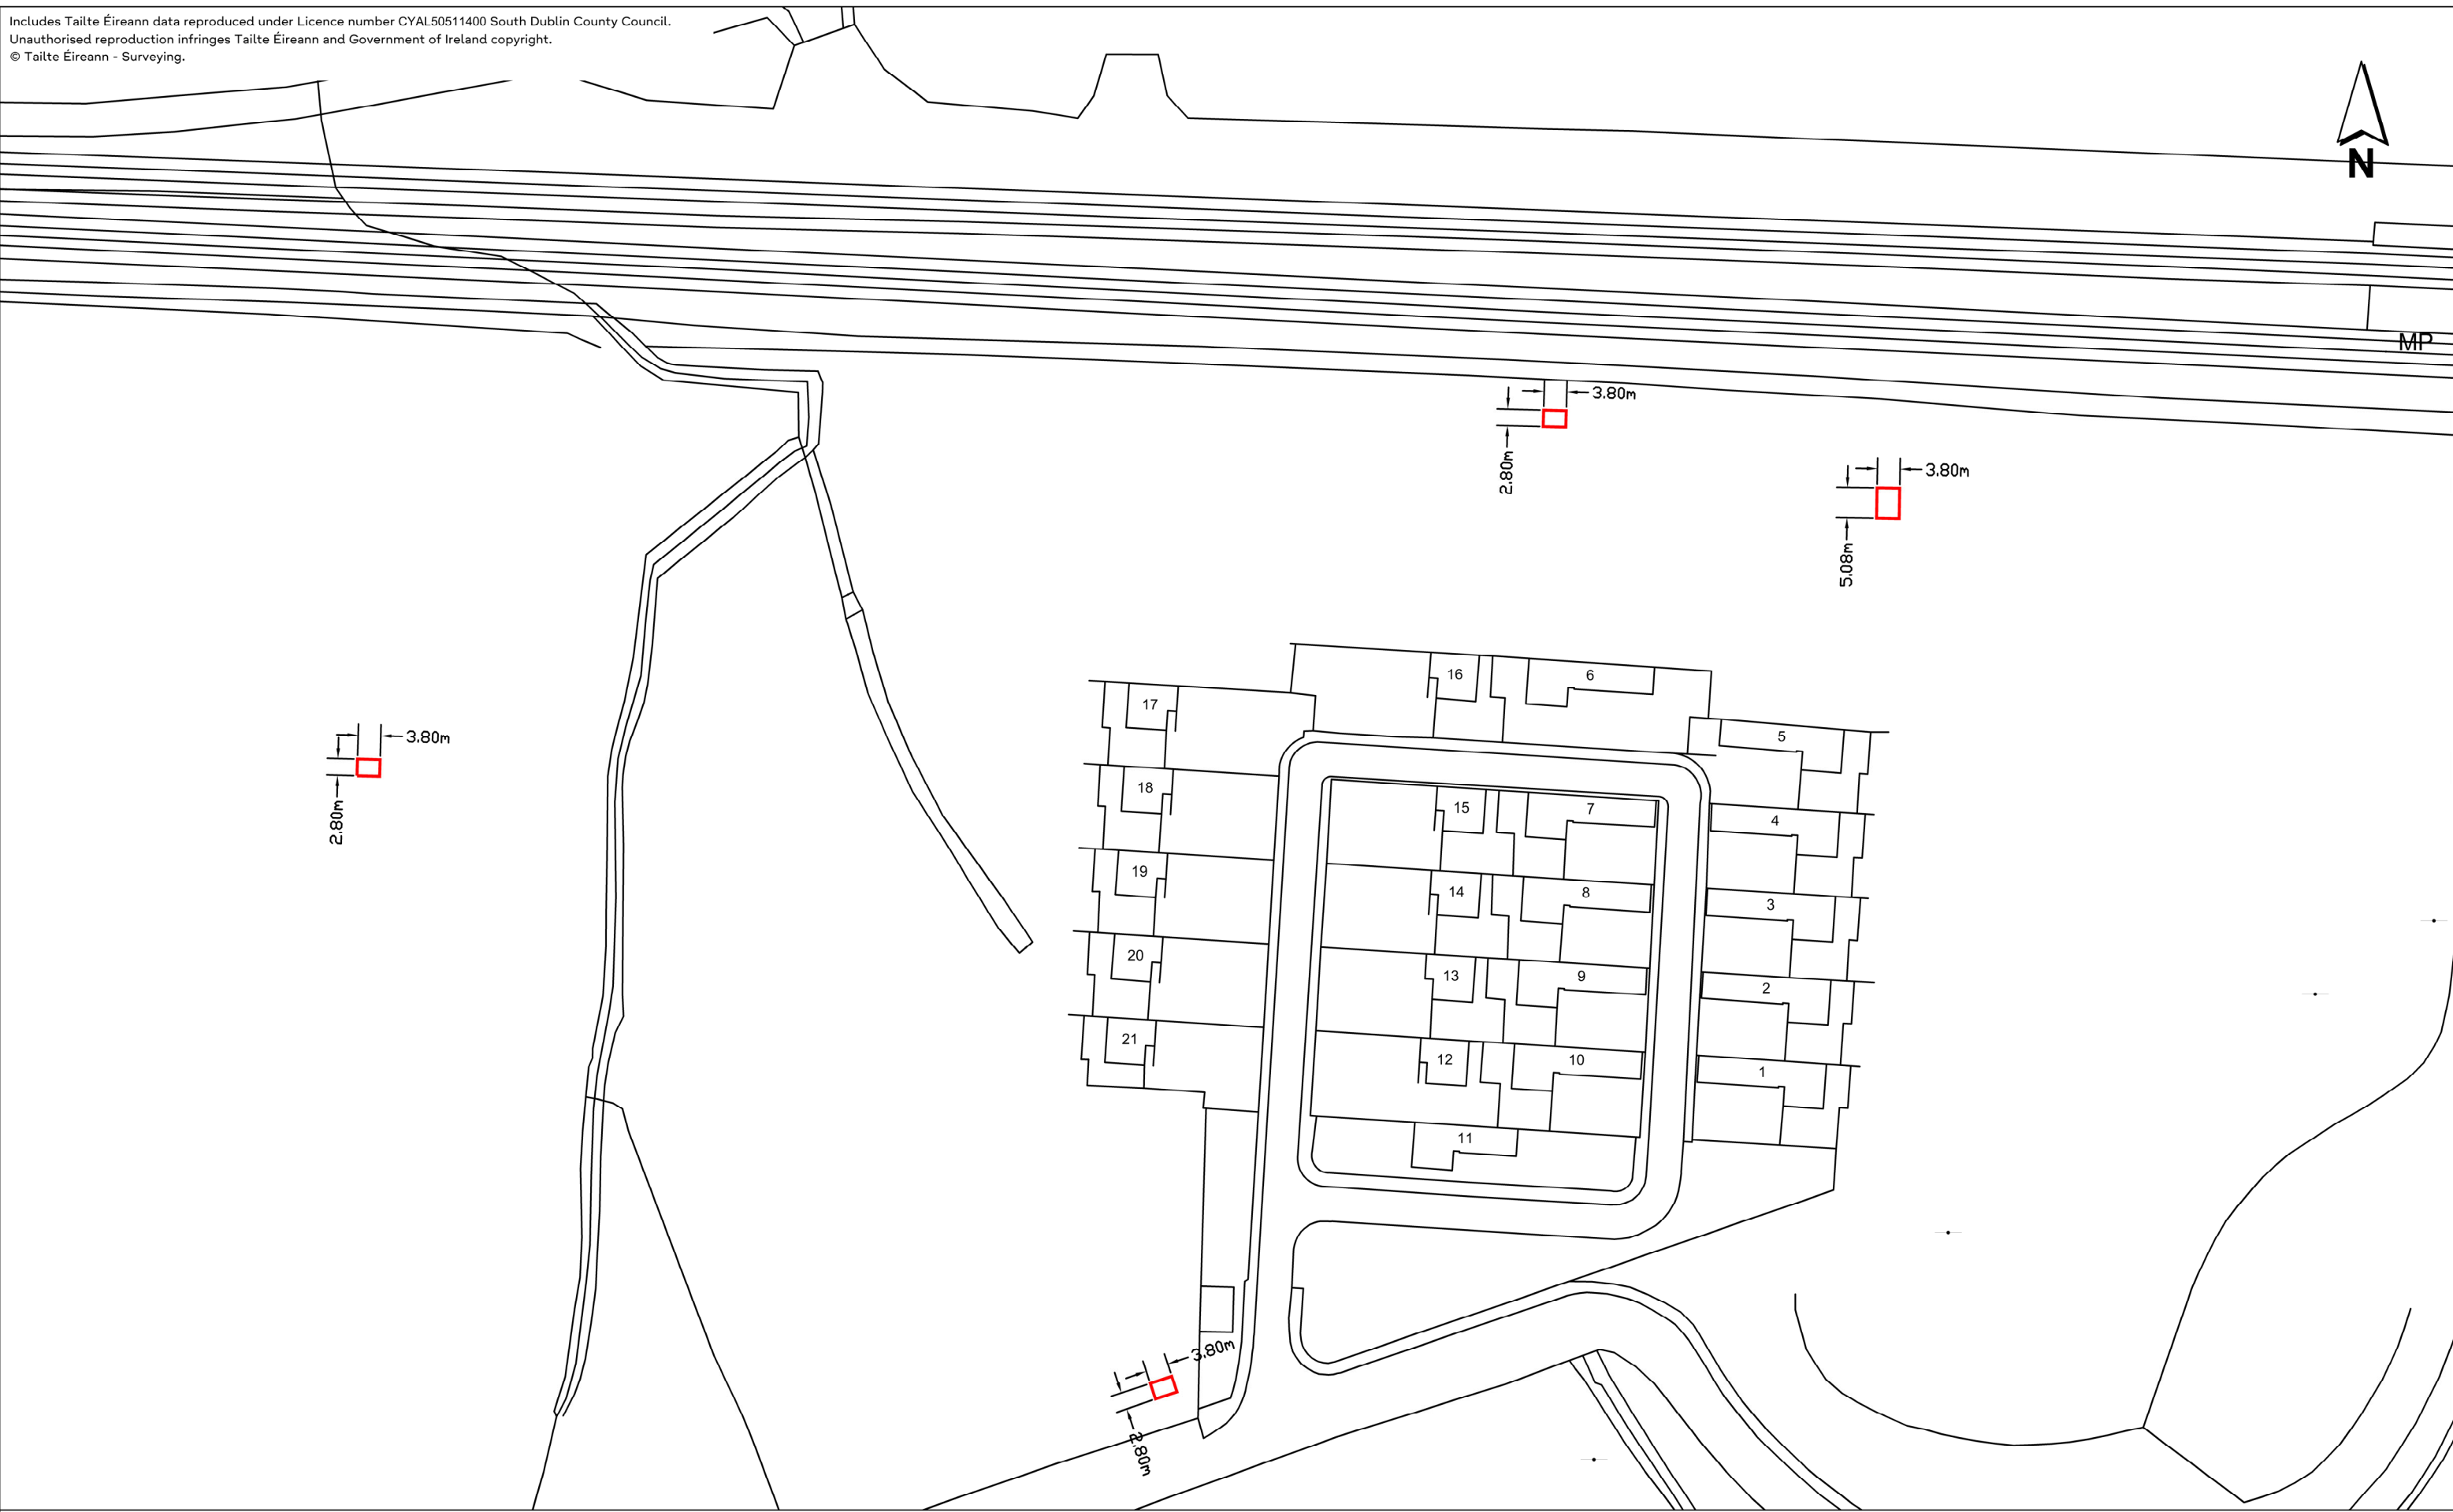

COMHAIRLE CHONTAE ÁTHA CLIATH THEAS
SOUTH DUBLIN COUNTY COUNCIL
PLANNING AND TRANSPORT

Eoin Burke,
Director of Planning and Transport

PERM TAKE	51	m²	DEV. FILE NO LD 1659	PROJECT Disposal to ESB at Kishoge			
ROAD BED	-----	m²	PREPARED BY JK	DRAWING TITLE Plot Location			SCALE 1:1000 @ A3
TEMP TAKE	-----	m²	ISSUED BY JK	O.S. SHEET NO. 3261C		DATE Sept 2026	DRAWING NO. LA/07/26