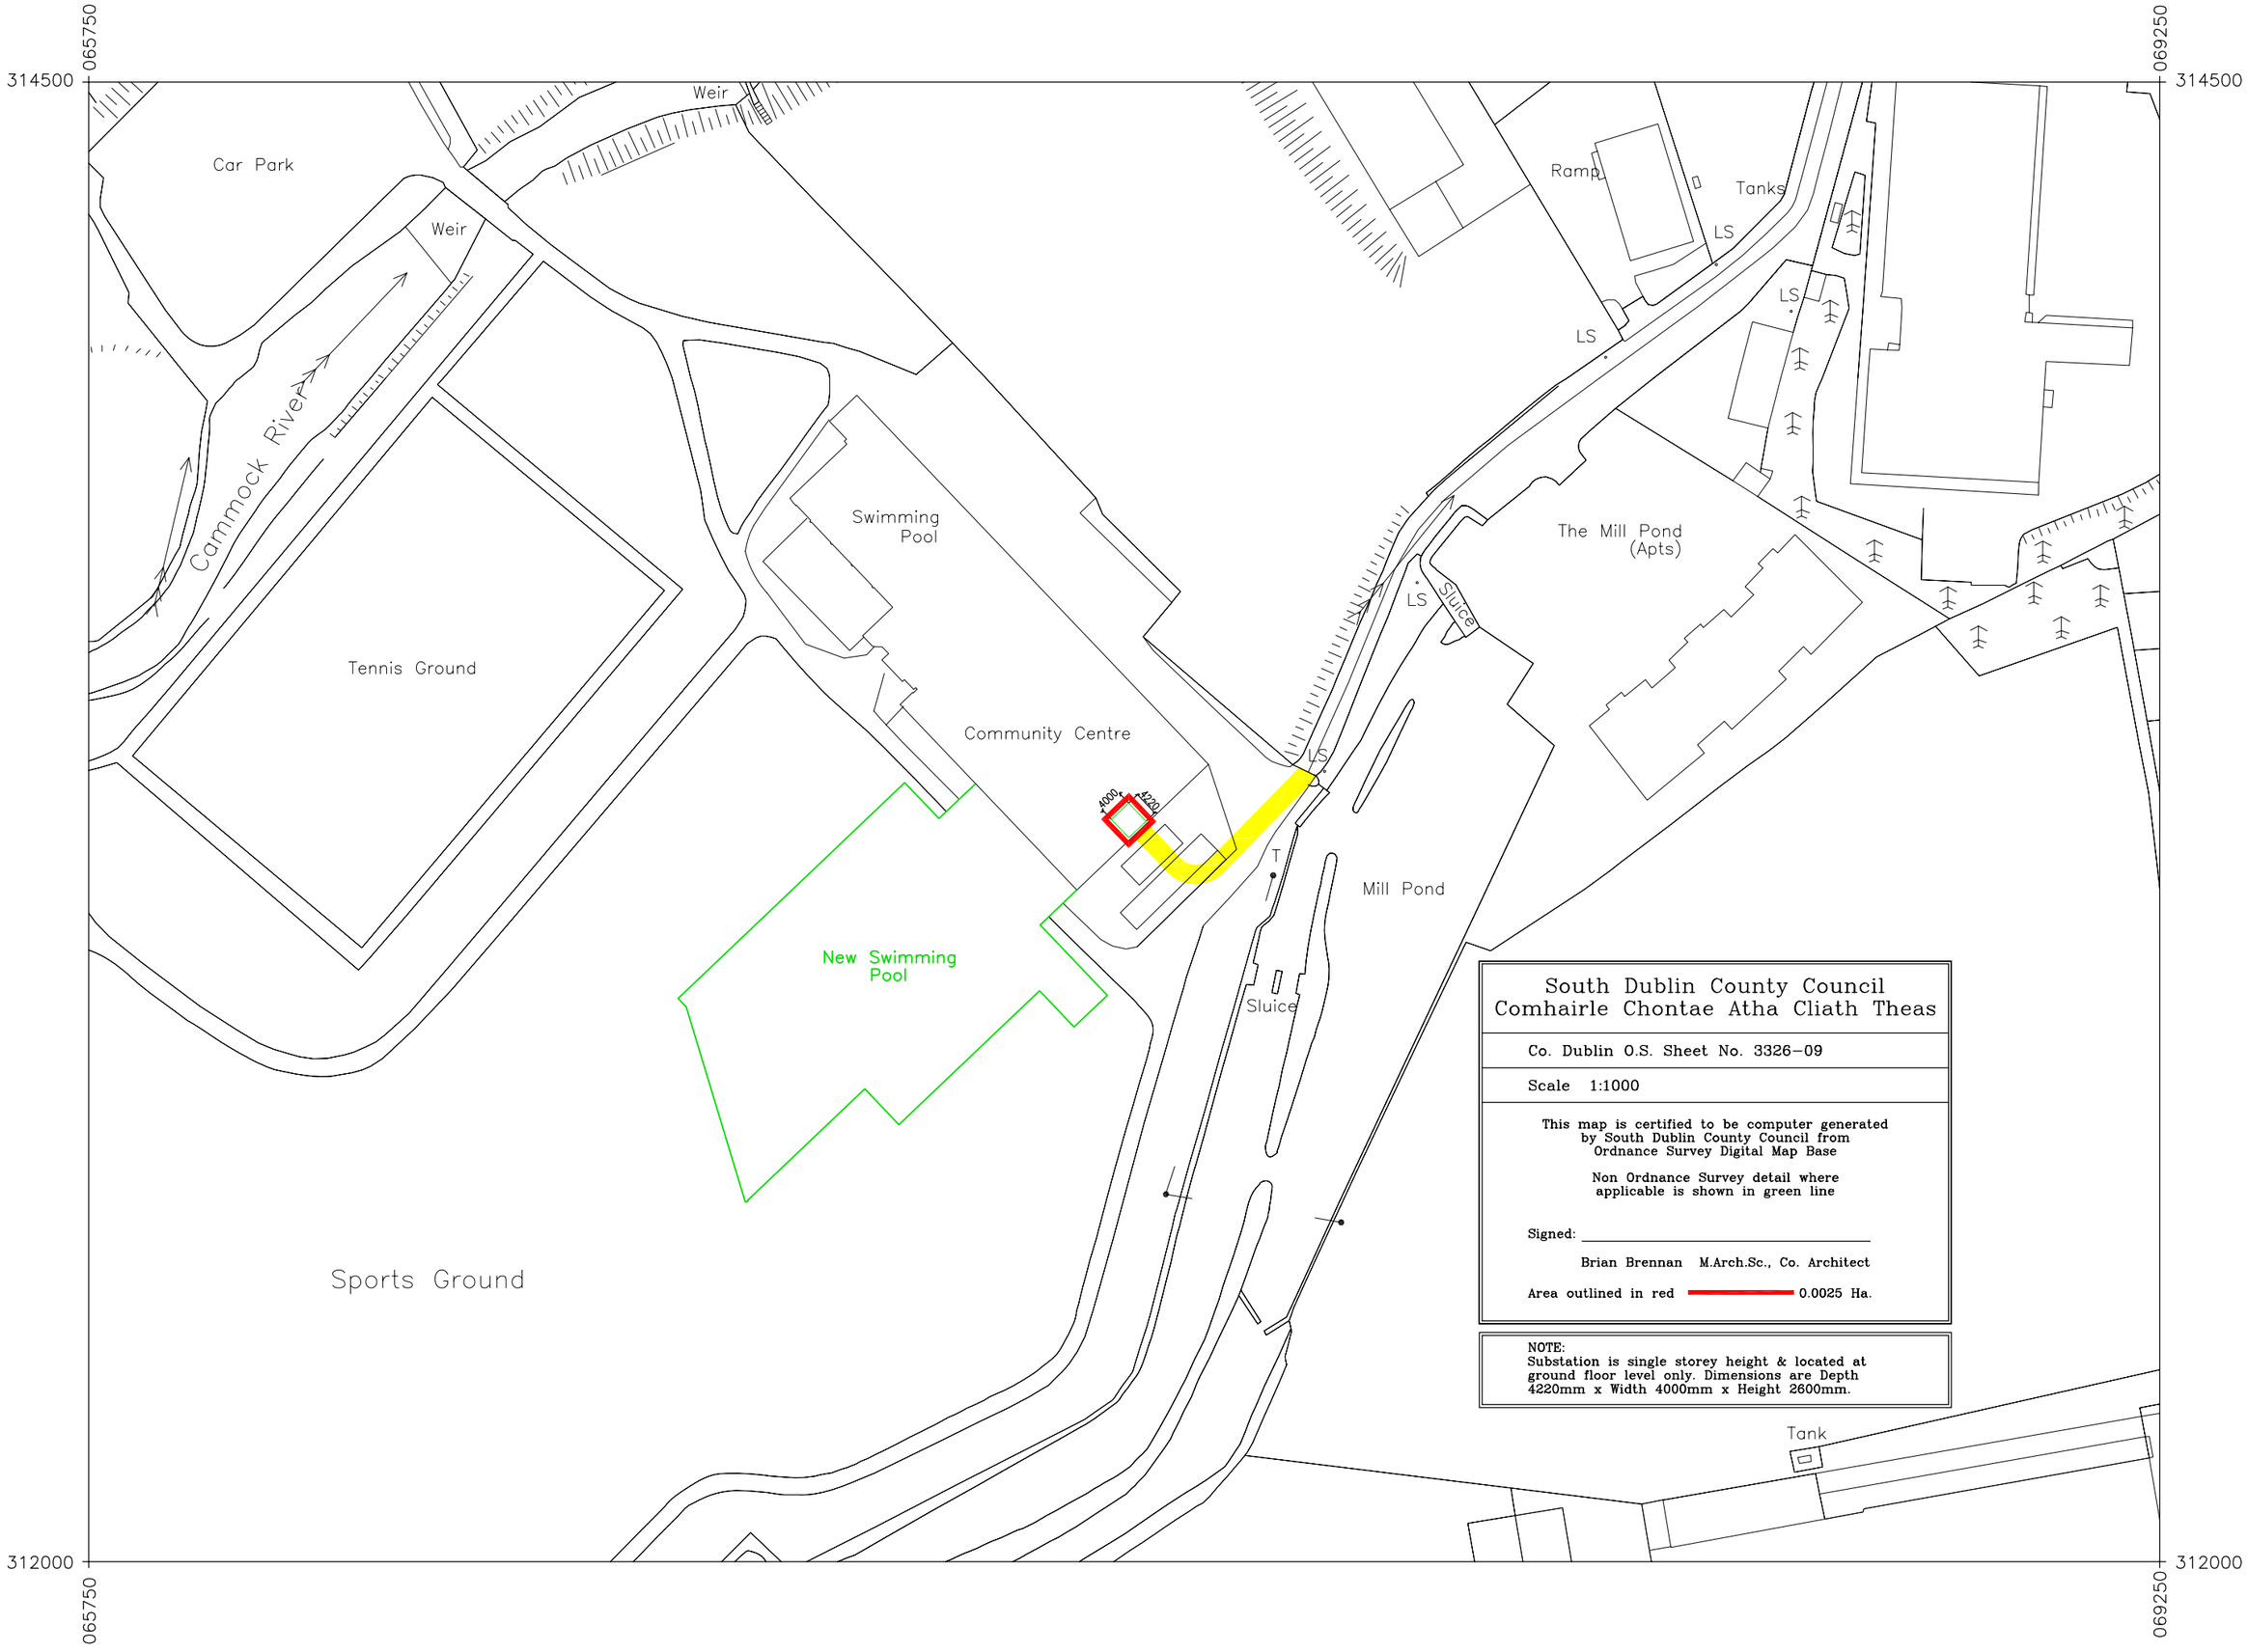
065750
069250
314500
312000
Car Park
Weir
Weir
Cammock River
Tennis Ground
Swimming Pool
Community Centre
New Swimming Pool
Sports Ground
4000
4220
Ramp
Tanks
LS
LS
LS
LS
LS
Sluice
The Mill Pond (Apts)
T
Mill Pond
Sluice
Tank
South Dublin County Council
Comhairle Chontae Atha Cliath Theas
Co. Dublin O.S. Sheet No. 3326-09
Scale 1:1000
This map is certified to be computer generated by South Dublin County Council from Ordnance Survey Digital Map Base
Non Ordnance Survey detail where applicable is shown in green line
Signed:
Brian Brennan M.Arch.Sc., Co. Architect
Area outlined in red 0.0025 Ha.
NOTE:
Substation is single storey height & located at ground floor level only. Dimensions are Depth 4220mm x Width 4000mm x Height 2600mm.