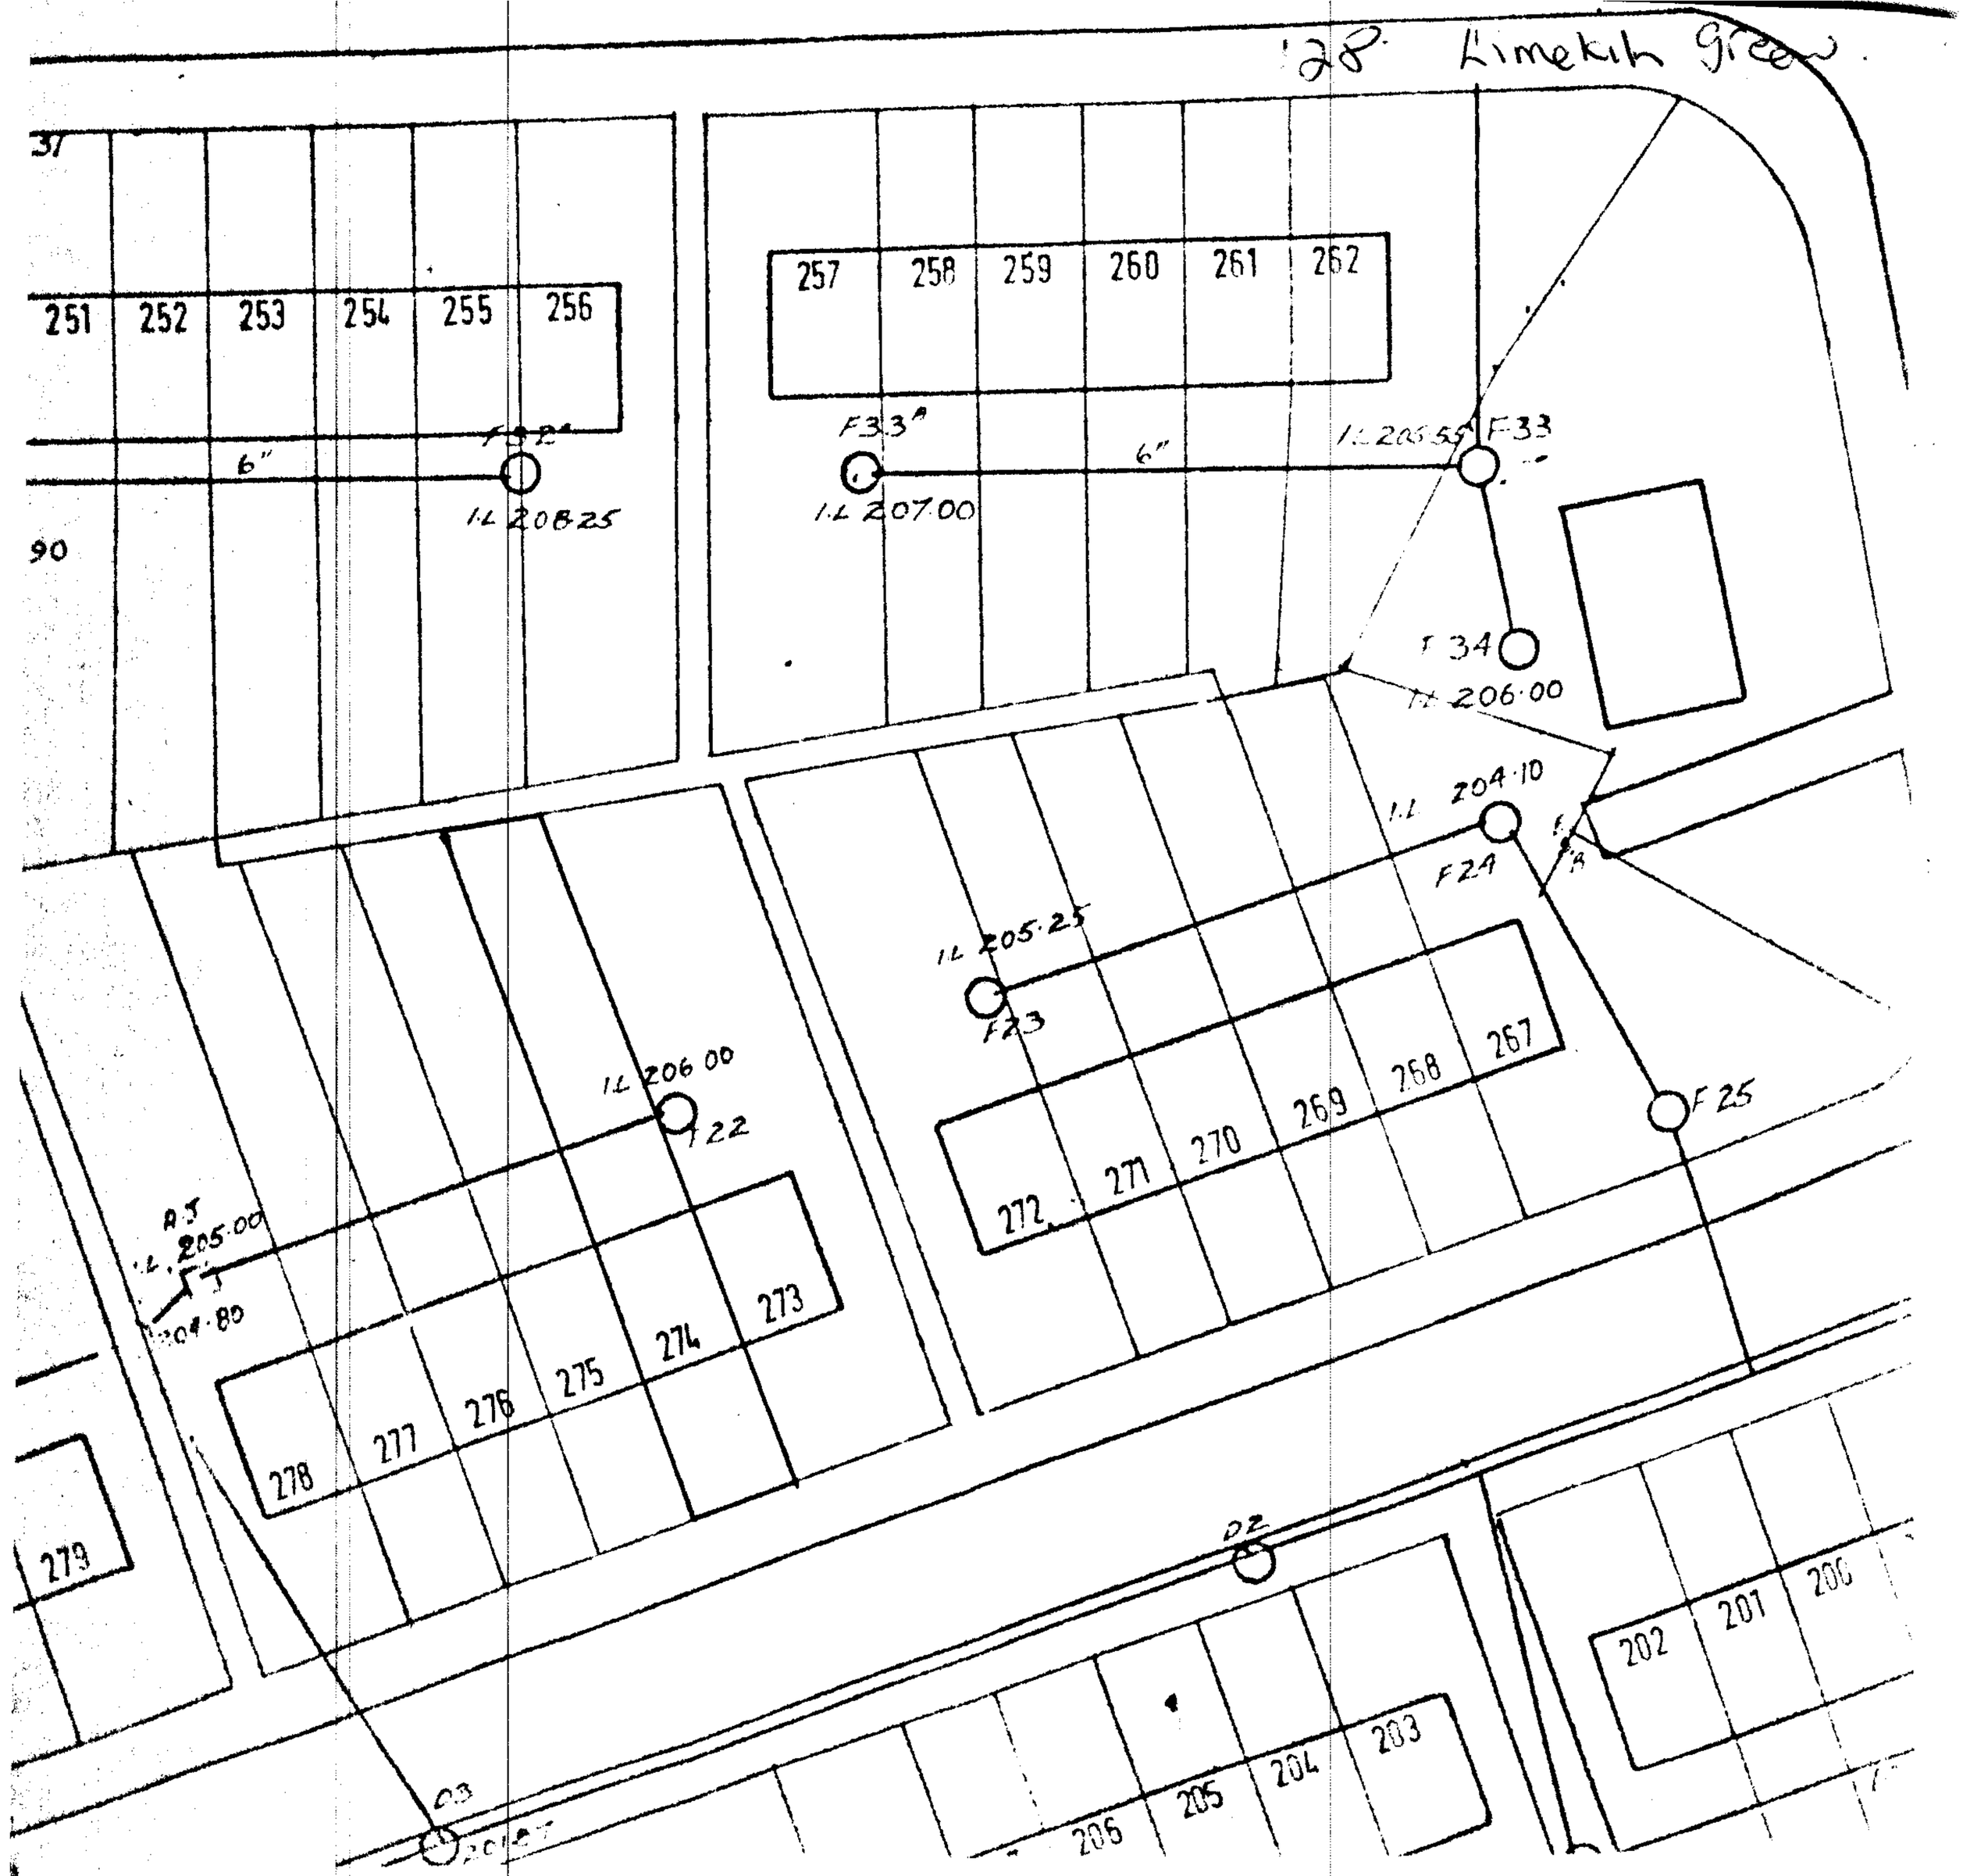

DUBLIN COUNTY COUNCIL ARCHITECT'S DEPARTMENT 5, GARDINER ROW, DUBLIN 1.	HOUSE PURCHASE SCHEME DESCRIPTION OF HOUSE PLOTS COLOURED RED ON MAP.

HOUSING SCHEME	HOUSE NO	TENANT PURCHASER
LIMEKILN FARM	274	THOMAS & COLETTE Mc CARTHY

R. D.	E. D.	T.D.
SOUTH DUBLIN	TERENURE	LIMEKILN FARM

Scale	Folio no.	O.S.S.	Area	ac. rds. pers.	Entry
1:500	4569	22/1 & 5		0 - 0 - 8·1	