40697

# Land Registry Compliant Map

Surveyed 1991
Revised 2008
Levelled 1992

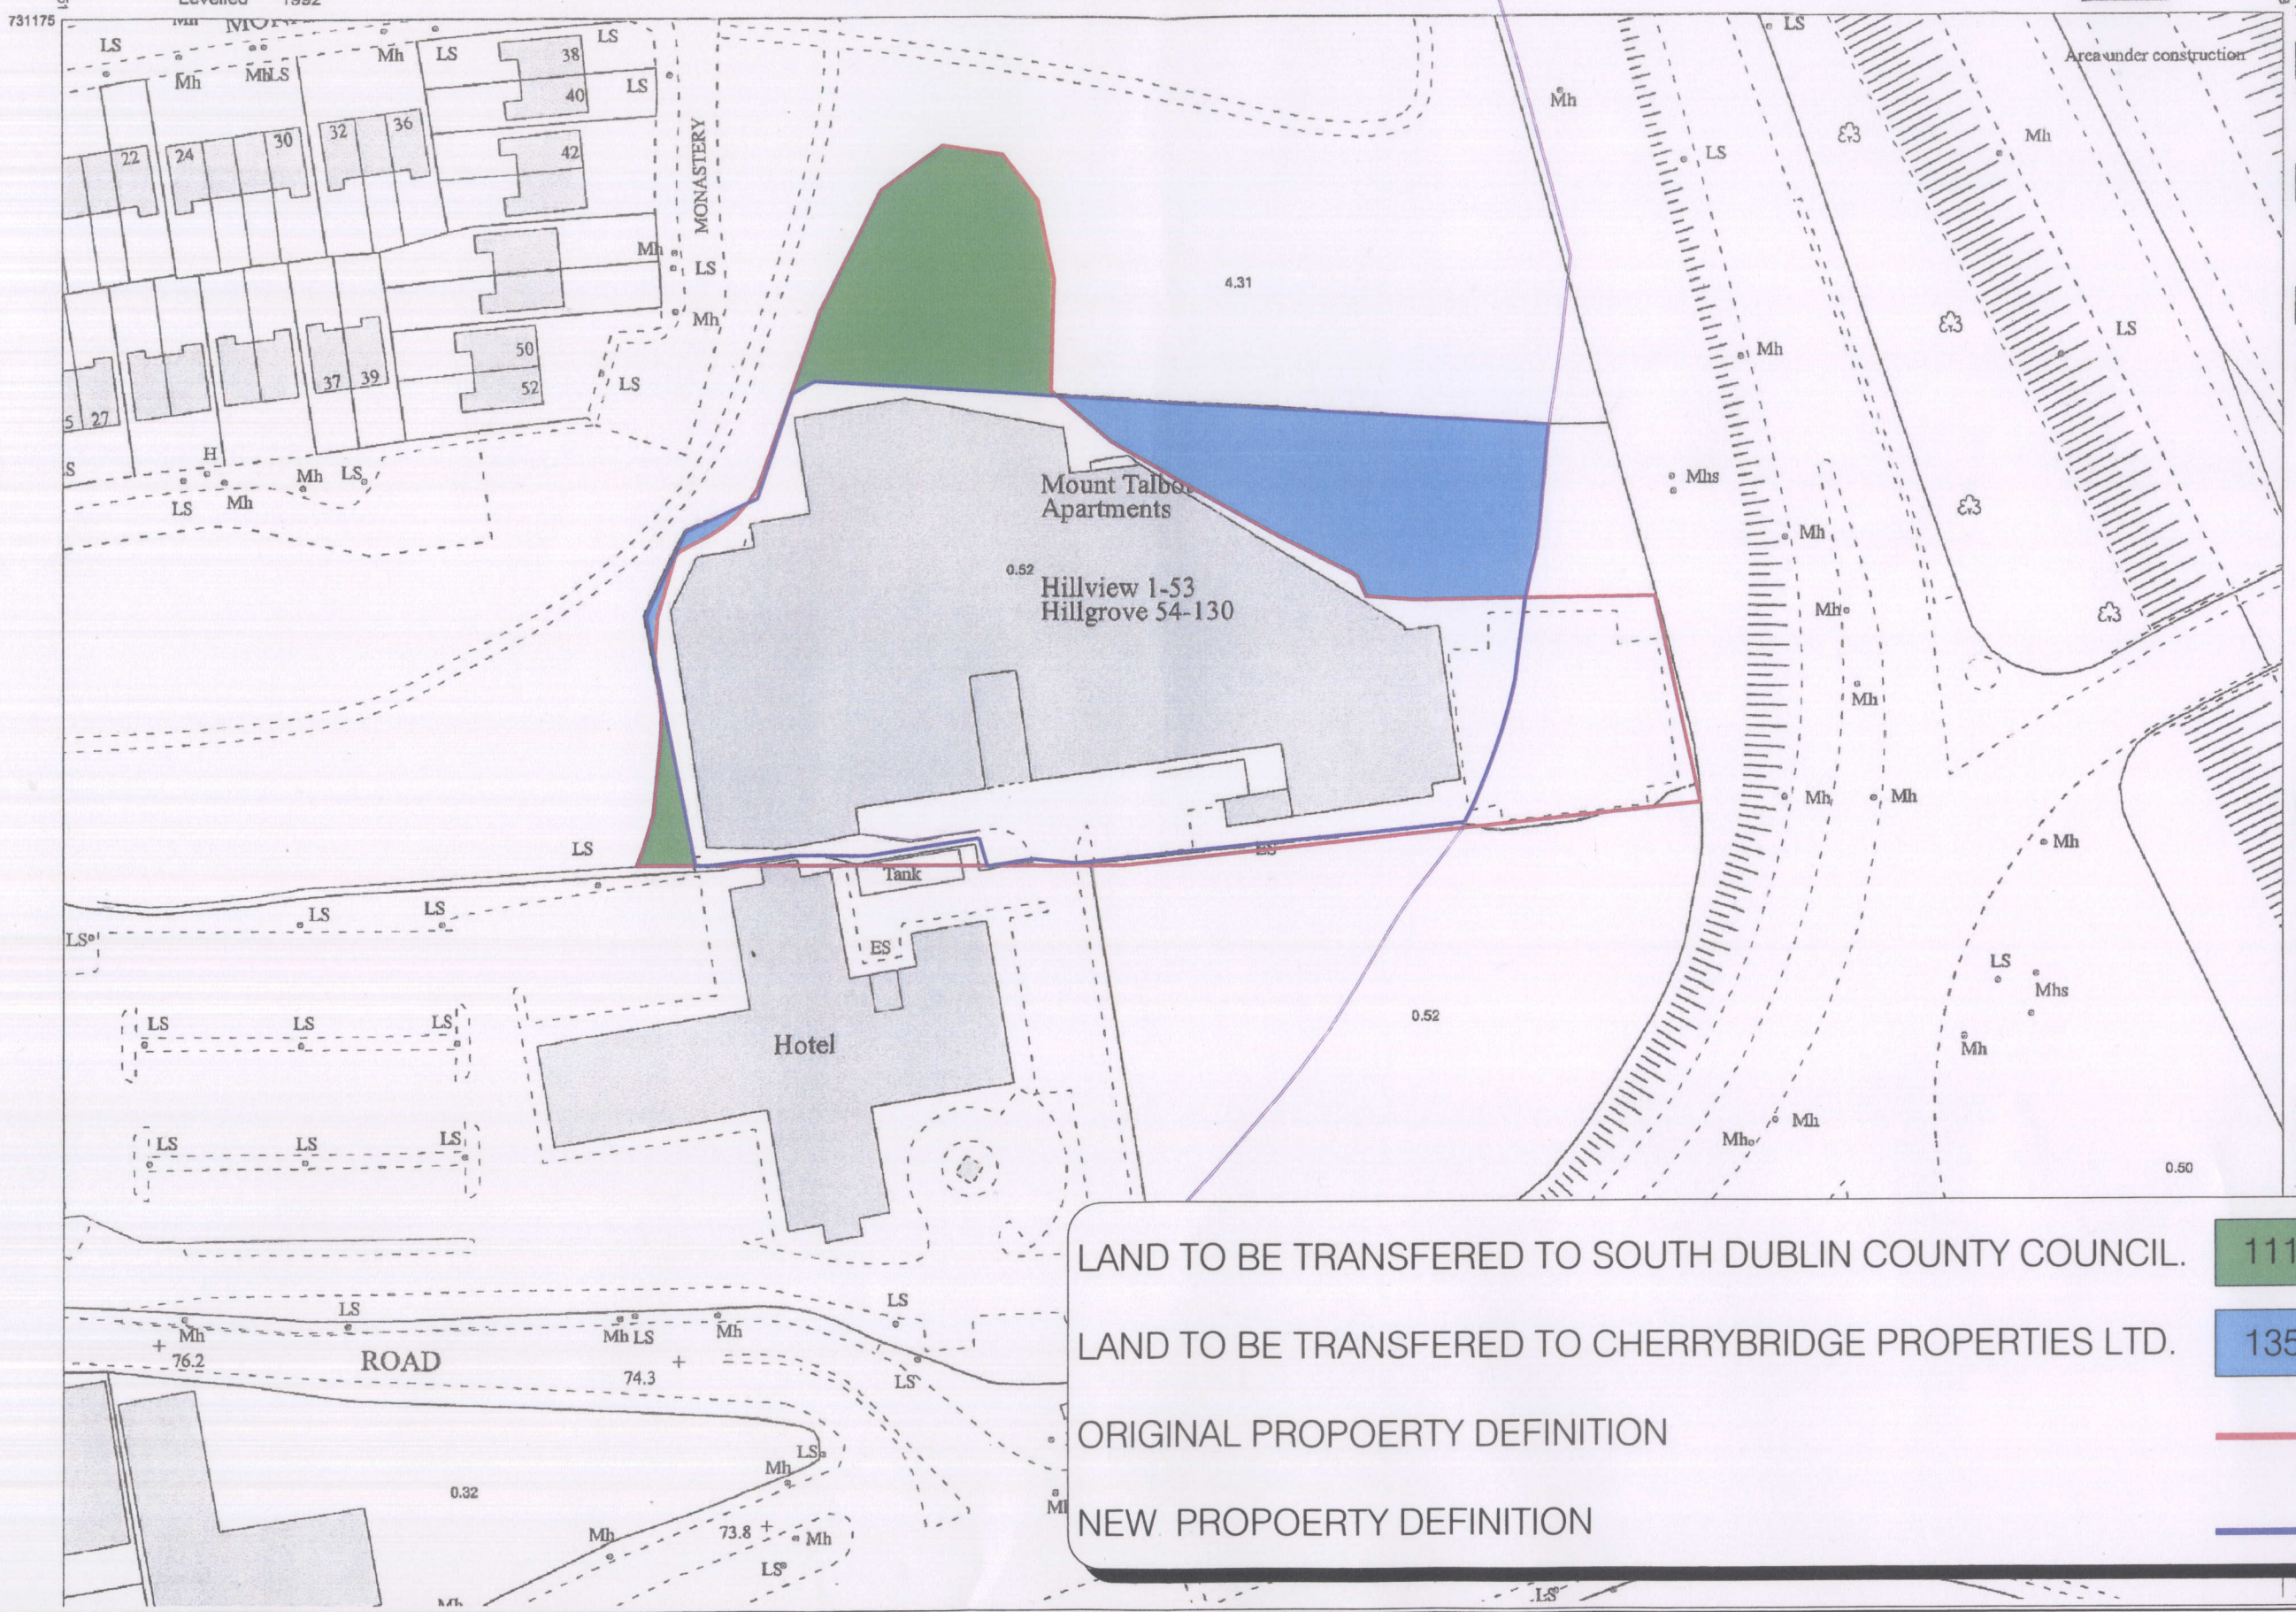


ITM CENTRE PT.
708517,731052

DESCRIPTI

MAP SHEE
1:1000
3327-06

Printed and Compiled I
Snap Print,
Tallaght Retail Park, Be
Tallaght, Dublin 24

Sáraíonn atáirgeadh nean
Shuirbhéireacht Ordanáis
Rialtas na hÉireann.
Unauthorised reproduction


**Head Office**
Global House
Kilcullen Business Campus
Kilcullen
Co. Kildare
Ireland

Phone: (+353) 045 484040
Fax: (+353) 045 484004
Email: info@murphysurveys.ie

**Cork**
Douglas, Cork
Phone: (+353) 021 4895704
Fax: (+353) 021 4368230
cork@murphysurveys.ie

**Belfast**
The Gasworks
Phone: (+44) 028 9044 7606
Fax: (+44) 028 9044 7645
belfast@murphysurveys.co.uk

**London East**
Woolwich, London,
Phone: (+44) 0208 3018651
Fax: (+44) 0208 3018149
london@murphysurveys.co.uk

**London West**
Ealing, London
Phone: (+44) 020 8832 37184
Fax: (+44) 020 8832 3778
london@murphysurveys.co.uk

www.murphysurveys.ie


No. 318

LEGEND

built features: Metalled Surface, Building Footprint, Building, Floor Level, Apex Height, Eaves Height, Parapet Height, Underside of Soffit, Wall Footprint, Wall, Top of Wall Level, Fence Footprint, Line of Fence, Step Line, Step Level, Concrete Base, Slab, Surface Change, Flower Bed, Ditch, Track, Barrier

roads & road markings: Edge of Road, Foot Path, Kerb (bottom), Kerb (top), Crash Barrier, Road Ridge, Traffic Light, Traffic Cabinet, Road Sign, Railway, Survey Station, Dashed White Line, Solid White Line, Dashed Yellow Line, Solid Yellow Line, Turn Left, Turn right, Straight Ahead, Straight or Right, Straight or Left, Straight, left or right

street furniture & services: Gas Valve, Gully, Fire Hydrant, Inspection Cover (Cable TV) (Electricity) (Telecoms), Circular Manhole, Manhole Square, Foul Manhole, Surface Water MH, Water Main, Valve, Stop Cock, Stop Valve, Top of Pipe, Air Valve, Duct, Fiber Optic, Electricity Pole, Telegraph Pole, Stay for pole, Over Head Wires, ESB Cabinet, Bollard, Bus Shelter, Gate, Lamp Stand, Phone Box, Pole, Sign, Waste Bin

underground utilities: Electrical Cable, Electrical Lighting Cable, Foul Sewer, Surface Water Drainage, Telecommunications, Water Main, Undetermined Service, Empty Ducts, Gas Pipe, Cable

natural features: Natural Surface, Contour lines, Bottom of Slope, Top of Slope, Land Drain, Lake Line, Pond Line, River, Stream, Water Level, Invert Level, Tree Coniferous, Tree Deciduous, Treeline, Bush, Top of Tree, Hedge Line, Scrub, Overgrowth

golf: Fair Way, Green, Tee Box

Notes: All levels relate to The coordinate system is Malin Head Datum ITM

© Copyright 2008 MURPHY SURVEYS LTD

Map Sheet Layout:

Reproduced under O.S.I. Licence No. EN 0037408

North

Site Location

| No. | Date | Description |
|---|---|---|
| 0 | 21.08.08 | First Drawing |

Surveyed by : LM Date: 08.2008
Drawn by : LM Date: 08.2008
Checked by : MM Date: 08.2008
Revisions

murphy SURVEYS LTD
Kildare Cork Belfast London
Topographic Surveys, Structural Building Surveys, Setting-Out, As-Built Surveys, Hydrographic Surveys, Laser Mapping, Pipeline Surveys, Services Location, Ground Penetrating Radar, Laser Scanning, Rectified Photography

Client : Cherry Bridge Properties
Project : Mount Talbot
Date : 21.08.08 Scale : 1:1000
Description : Land Transfer Details
Drawing Number : 08655C1a