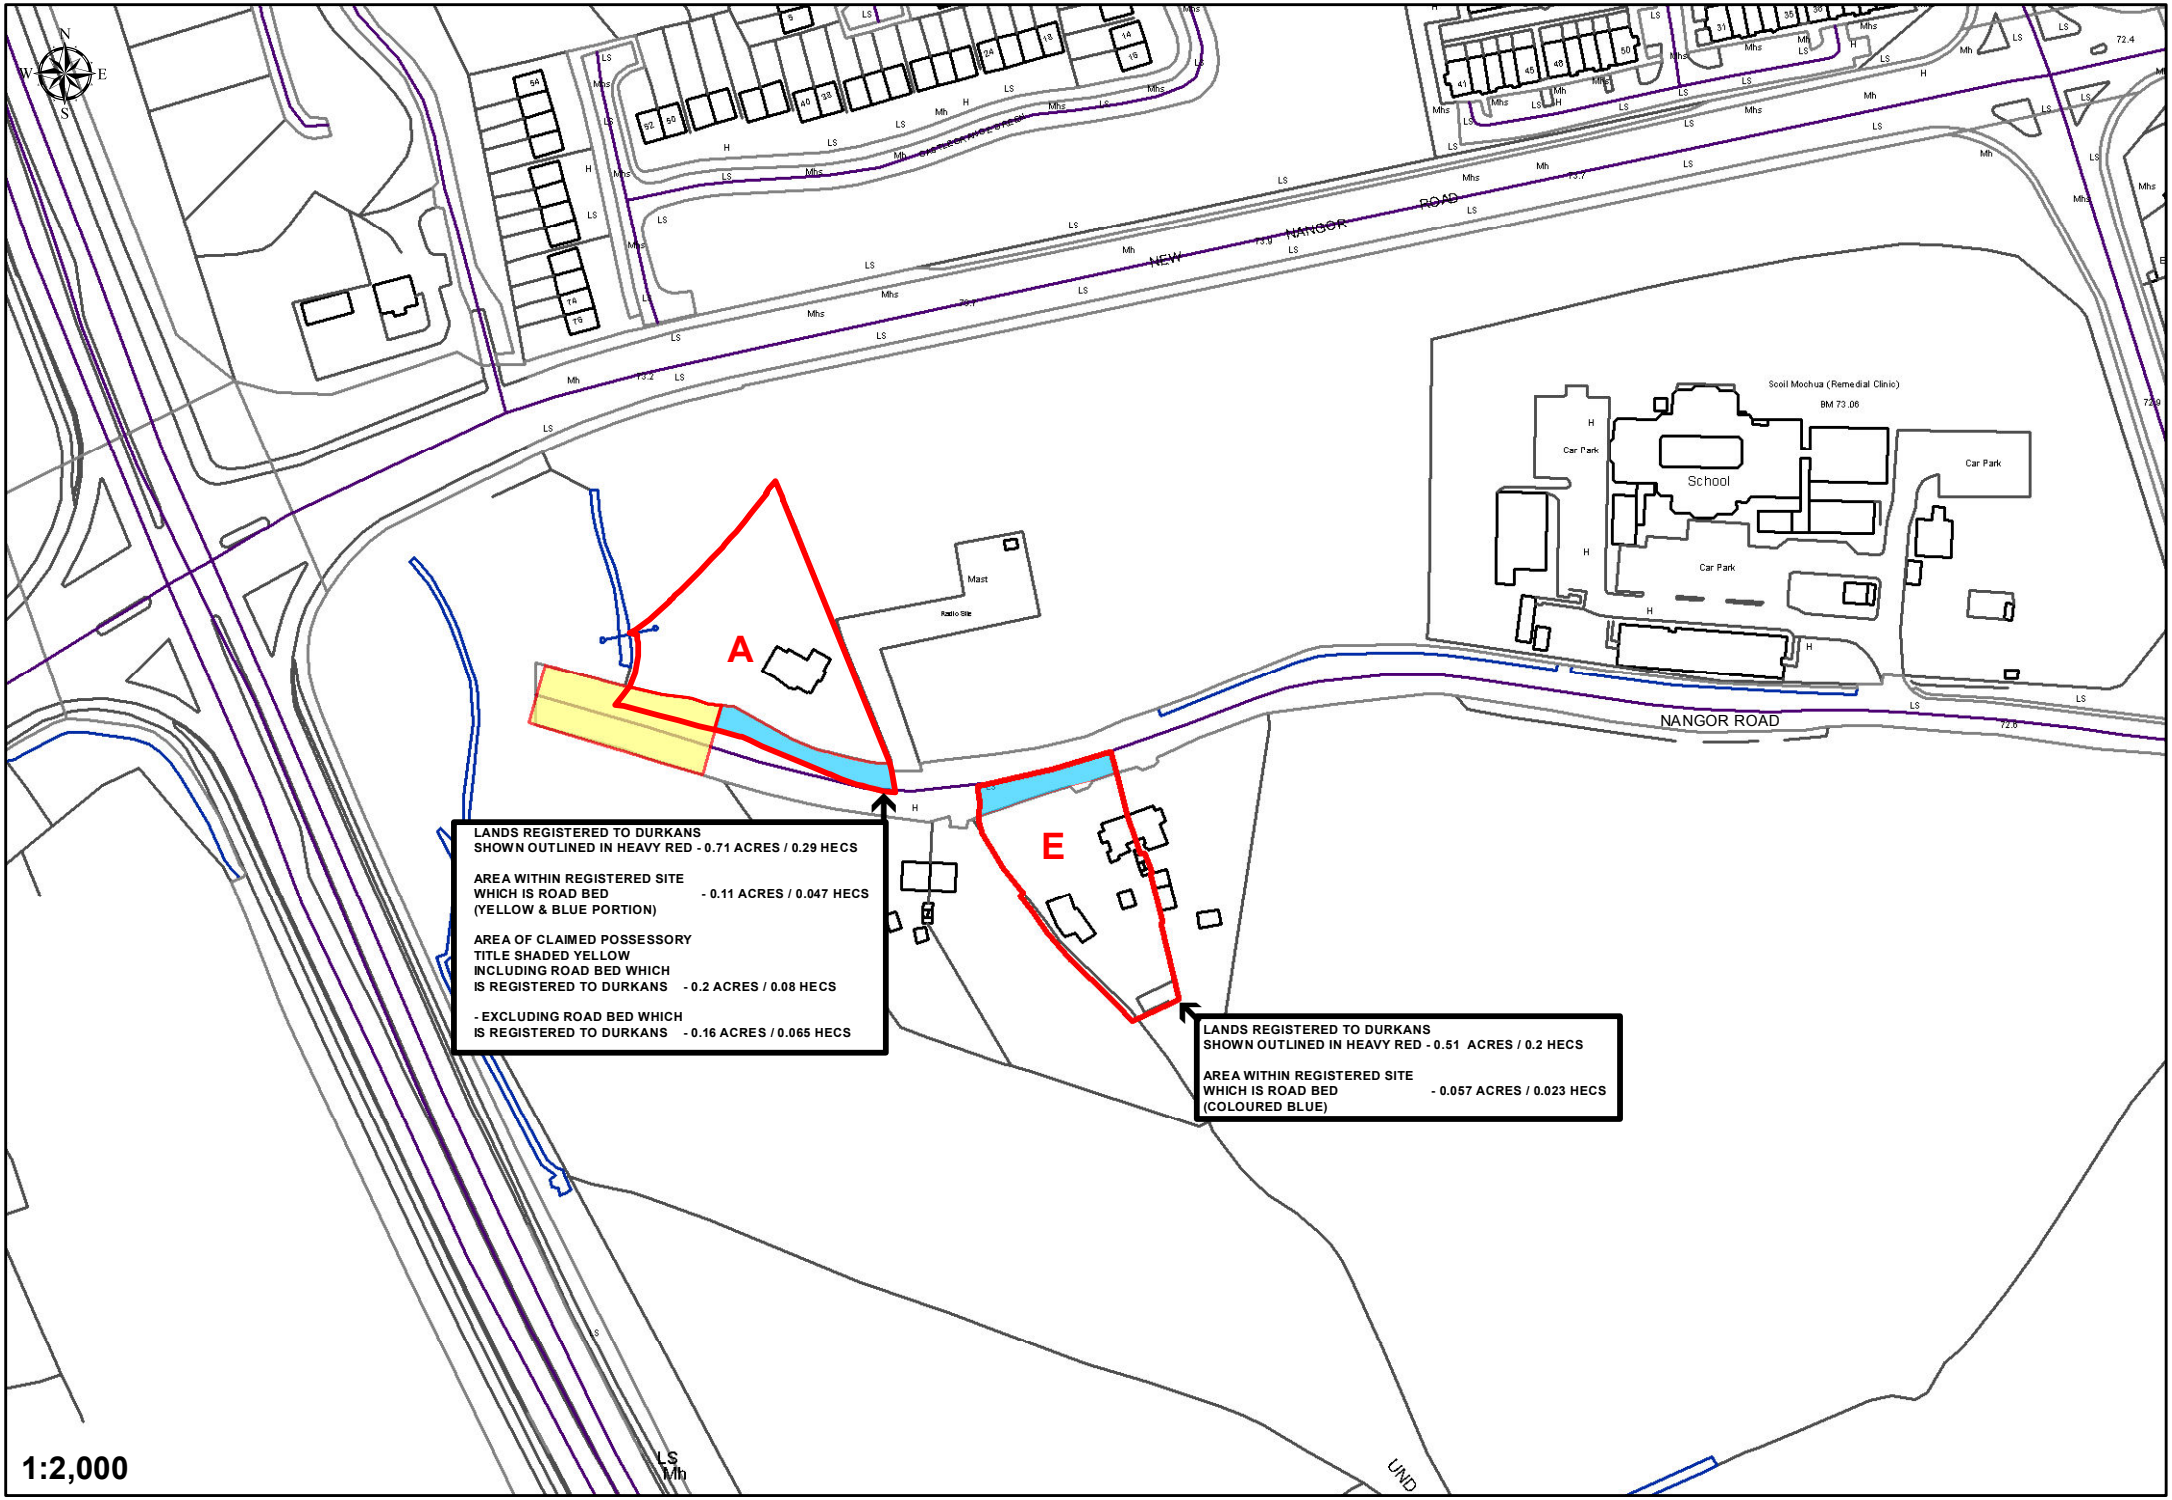
A
E
Mast
Radio Site
Scoil Mochua (Remedial Clinic)
BM 73.06
School
Car Park
Car Park
Car Park
NANGOR ROAD
NEW NANGOR ROAD
LANDS REGISTERED TO DURKANS
SHOWN OUTLINED IN HEAVY RED - 0.71 ACRES / 0.29 HECS
AREA WITHIN REGISTERED SITE
WHICH IS ROAD BED - 0.11 ACRES / 0.047 HECS
(YELLOW & BLUE PORTION)
AREA OF CLAIMED POSSESSORY
TITLE SHADED YELLOW
INCLUDING ROAD BED WHICH
IS REGISTERED TO DURKANS - 0.2 ACRES / 0.08 HECS
- EXCLUDING ROAD BED WHICH
IS REGISTERED TO DURKANS - 0.16 ACRES / 0.065 HECS
LANDS REGISTERED TO DURKANS
SHOWN OUTLINED IN HEAVY RED - 0.51 ACRES / 0.2 HECS
AREA WITHIN REGISTERED SITE
WHICH IS ROAD BED - 0.057 ACRES / 0.023 HECS
(COLOURED BLUE)
1:2,000