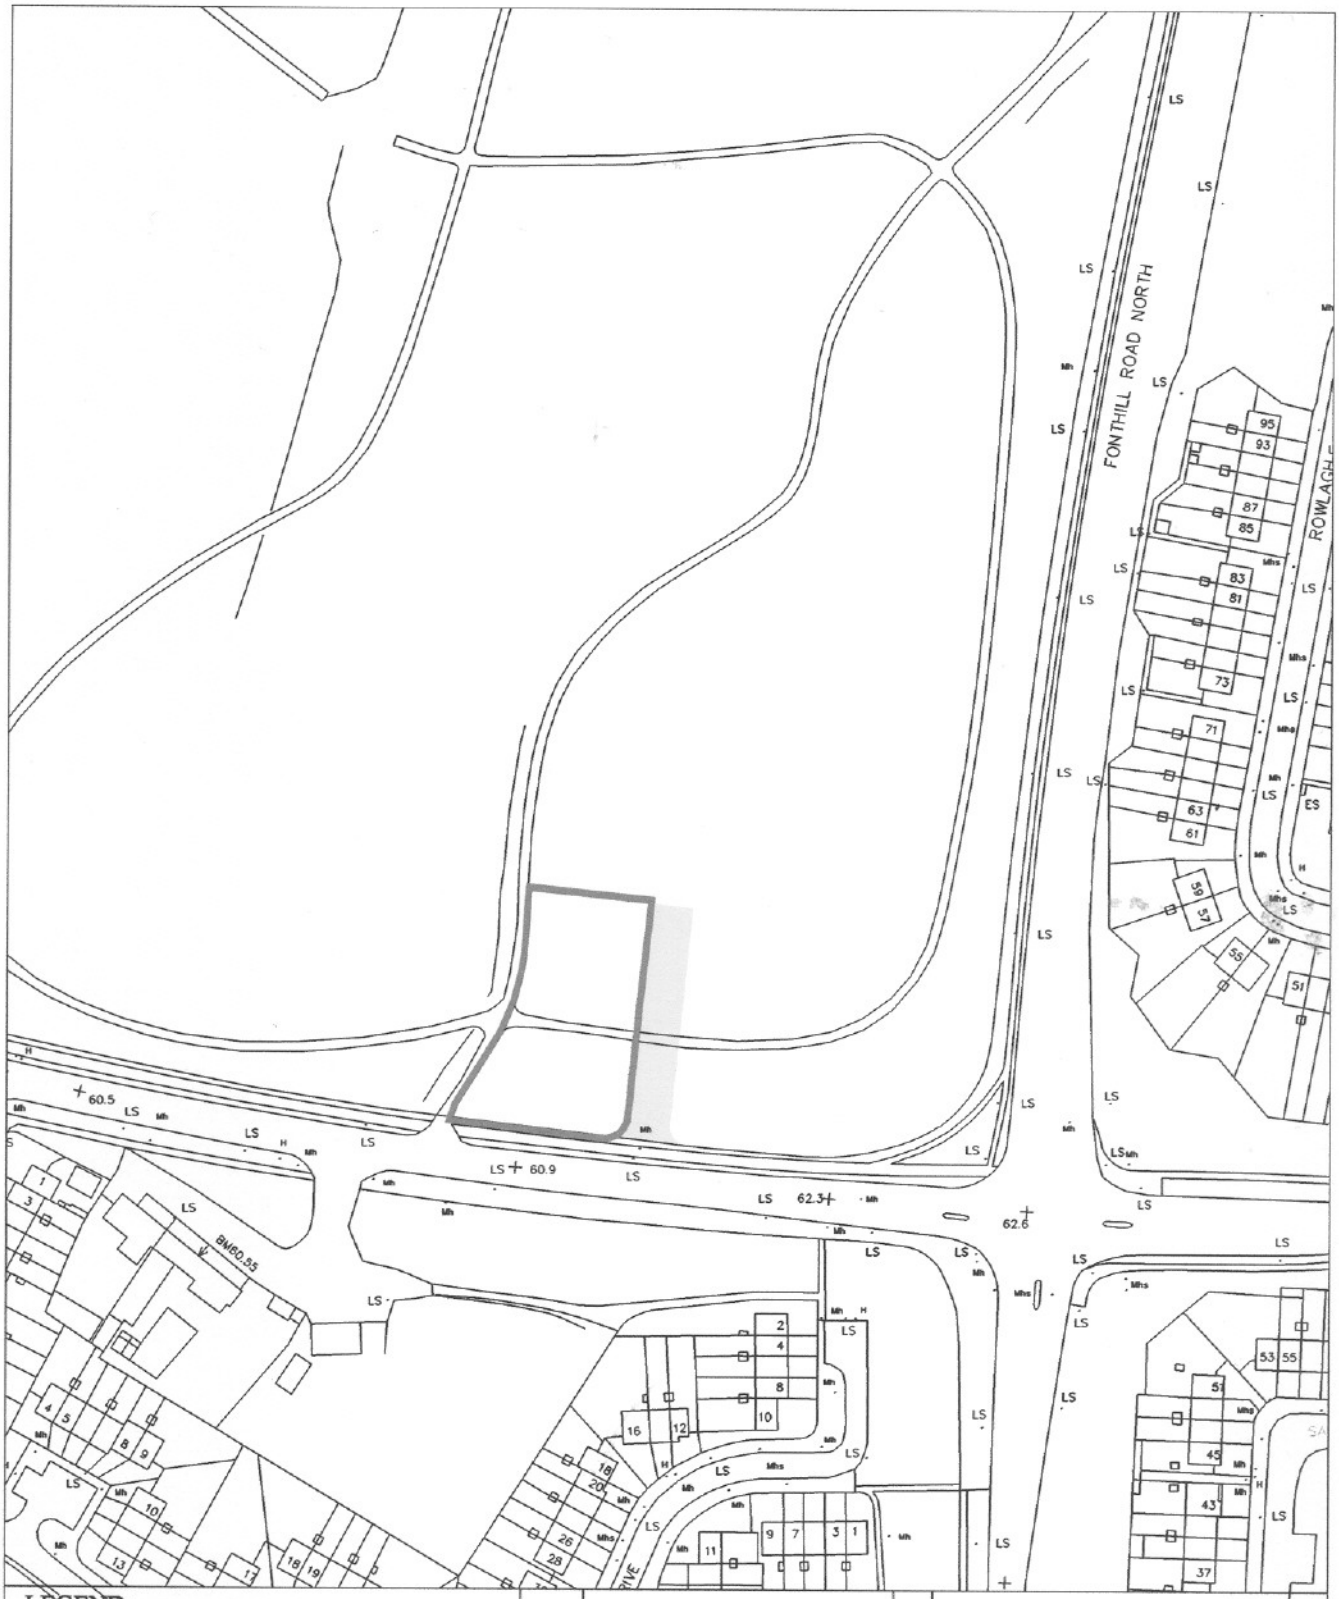

LEGEND:

Area to be leased to South Dublin League (2032m2 Approx.)

Right of way for South Dublin League

South Dublin County Council.
Comhairle Chontae Atha Cliath Theas.

Co. Dublin O.S. Sheet No. 3261-13

Scale 1: 1000

This map is certified to be computer generated by South Dublin County Council from Ordnance Survey Digital Map Base.

Signed. _____

Padraic Larkin
Senior Executive Technician

Date. _____

REV.	BY	DATE	DESCRIPTION

PARKS AND LANDSCAPE SERVICES DEPARTMENT

TELEPHONE [illegible]
FAX NO. [illegible]

SOUTH DUBLIN COUNTY COUNCIL
TOWN CENTRE
TALLAGHT
DUBLIN 24

SENIOR PARKS SUPERINTENDENT Dr. Christy Boylan

LOCATION: Ballyowen Park			
TITLE: Land to be leased to South Dublin League			
FOLIO	SURVEY	SCALE 1:1000	DRAWING NUMBER:
DRAWN P.L.	DATE Sept. 2004	CODE 3261-13	PLS. 1139-12