This drawing is produced using the Irish Transverse Mercator (ITM) Geographic Coordinate System

A1

Comhairle Contae Átha Cliath Theas
South Dublin County Council

GRANGE CASTLE

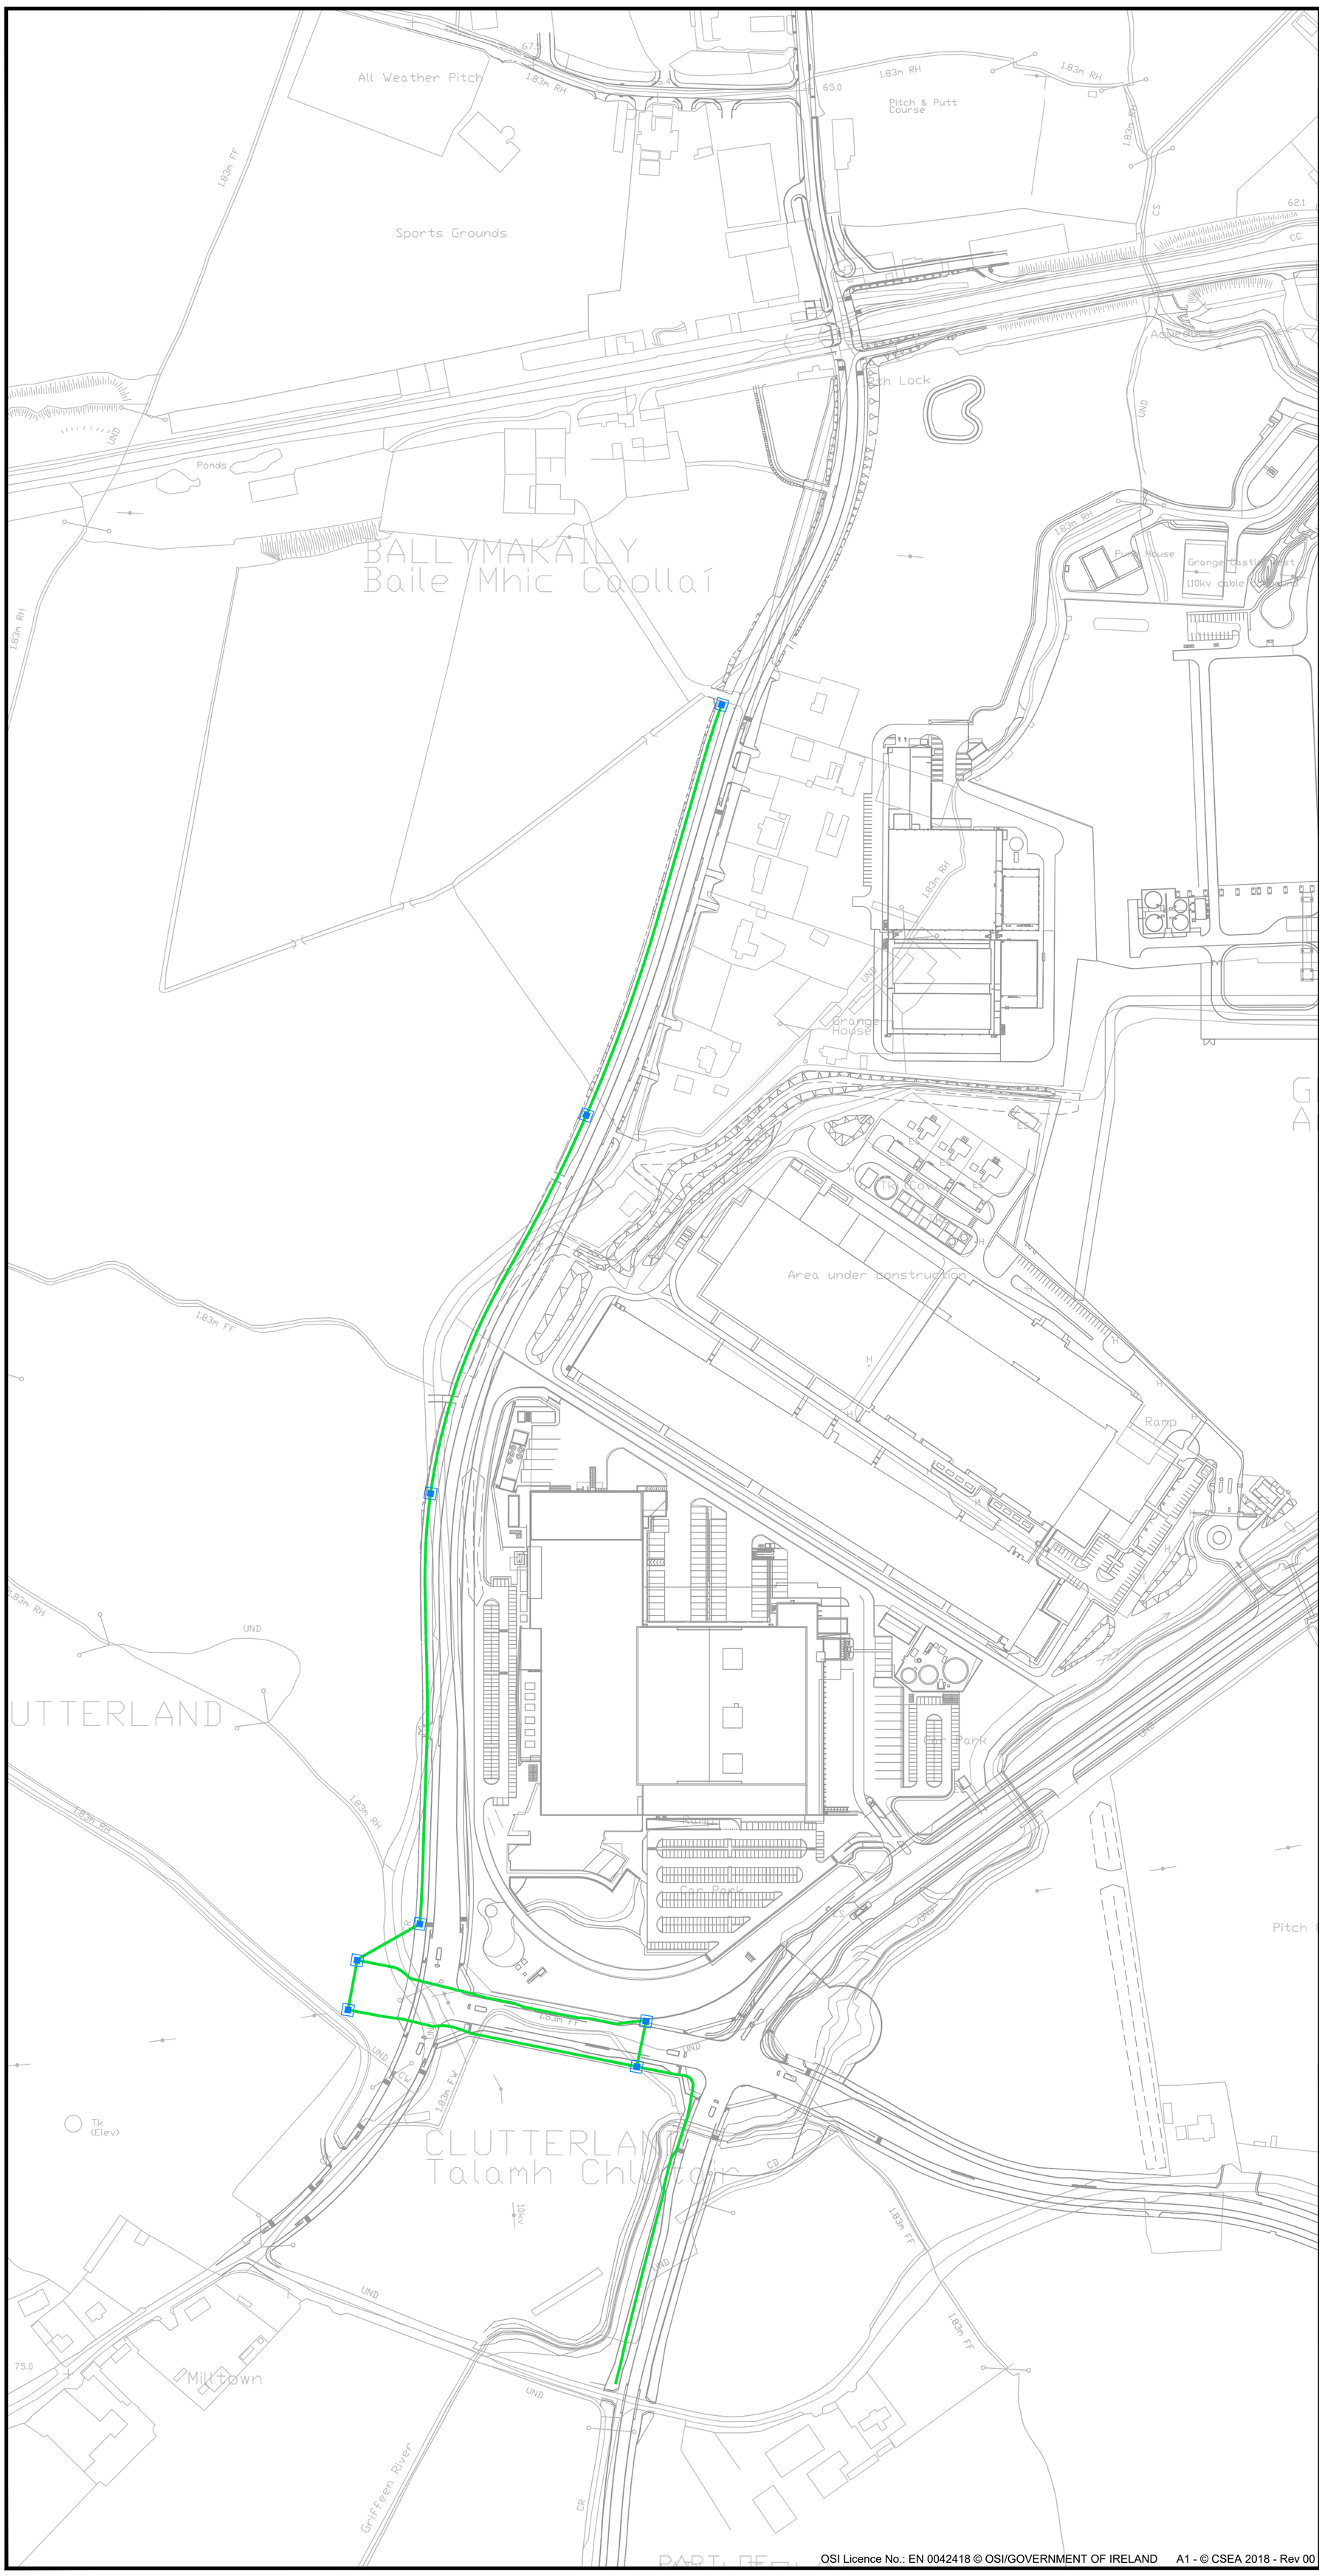

LEGEND:

TELECOM DUCTION AND CHAMBER 1A

TOTAL LENGTH OF TELECOM DUCTING 1506m

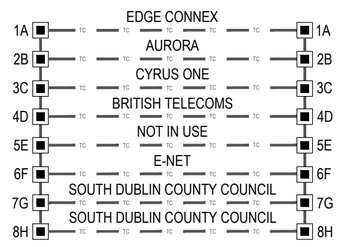

CHAMBER LAYOUT
NTS

Revision	Description	Initials	Date

Clifton Scannell Emerson Associates

Clifton Scannell Emerson Associates Limited
Consulting Engineers,
Seafort Lodge,
Castledawson Avenue,
Blackrock, Co. Dublin,
Ireland.

T. +353 1 288 5006
F. +353 1 283 3466
E. info@csea.ie
W. www.csea.ie

Client: SOUTH DUBLIN COUNTY COUNCIL

Project: GRANGE CASTLE BUSINESS PARK

Dwg. Title: R120 / NANGOR ROAD TELECOM LAYOUT CHABER - 1A

Drawn By: KT | Date: FEB 2018

Checked by: RG | Scale: 1:1250 @ A1

Dwg. Progress: INFORMATION

Dwg. No.: 02_028D_9011

OSI Licence No.: EN 0042418 © OSI/GOVERNMENT OF IRELAND A1 - © CSEA 2018 - Rev 00