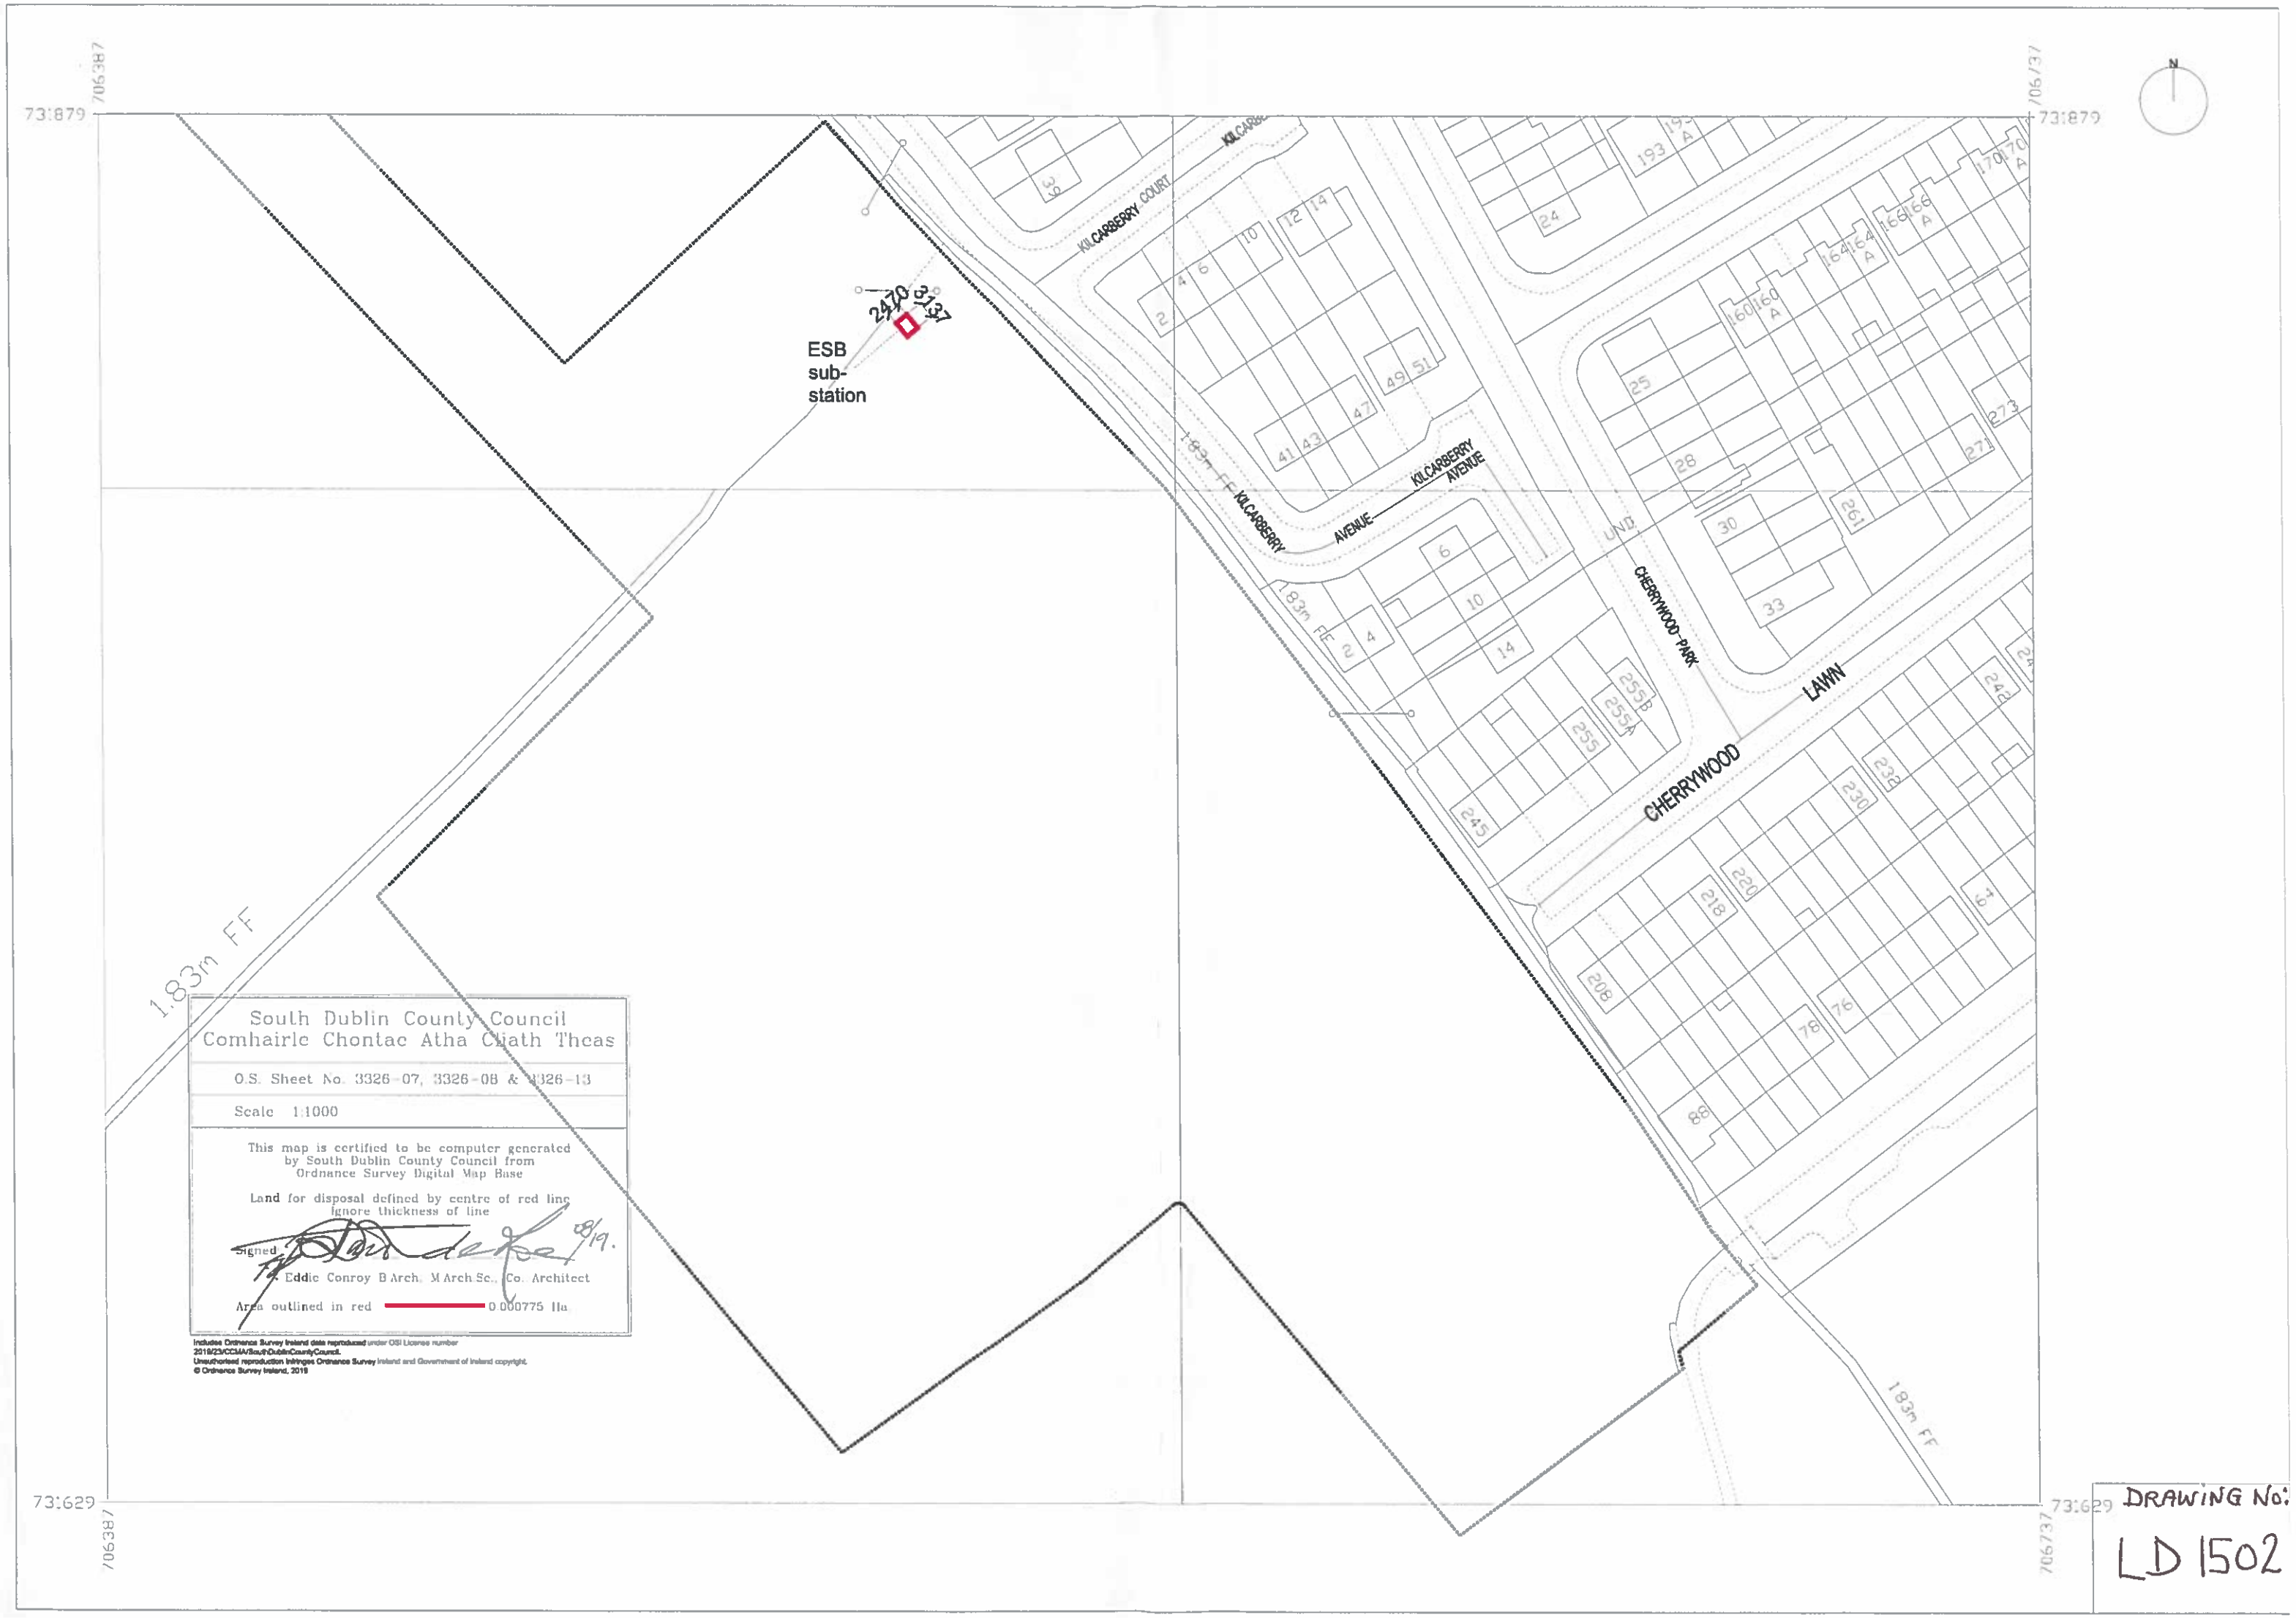

73:879
706387
706737
73:629
ESB
sub-
station
2470
3137
KILCARBERRY COURT
KILCARBERRY AVENUE
CHERRYWOOD PARK
CHERRYWOOD LAWN
1.83m FF
South Dublin County Council
Comhairle Chontae Atha Cliath Theas
O.S. Sheet No. 3326-07, 3326-08 & 3326-13
Scale 1:1000
This map is certified to be computer generated by South Dublin County Council from Ordnance Survey Digital Map Base
Land for disposal defined by centre of red line ignore thickness of line
Signed:
Eddie Conroy B Arch. M Arch Sc., Co. Architect
Area outlined in red 0.000775 Ha
Includes Ordnance Survey Ireland data reproduced under OSI License number 2019/23/CCMA/SouthDublinCountyCouncil.
Unauthorised reproduction infringes Ordnance Survey Ireland and Government of Ireland copyright.
© Ordnance Survey Ireland, 2019
DRAWING No:
LD 1502